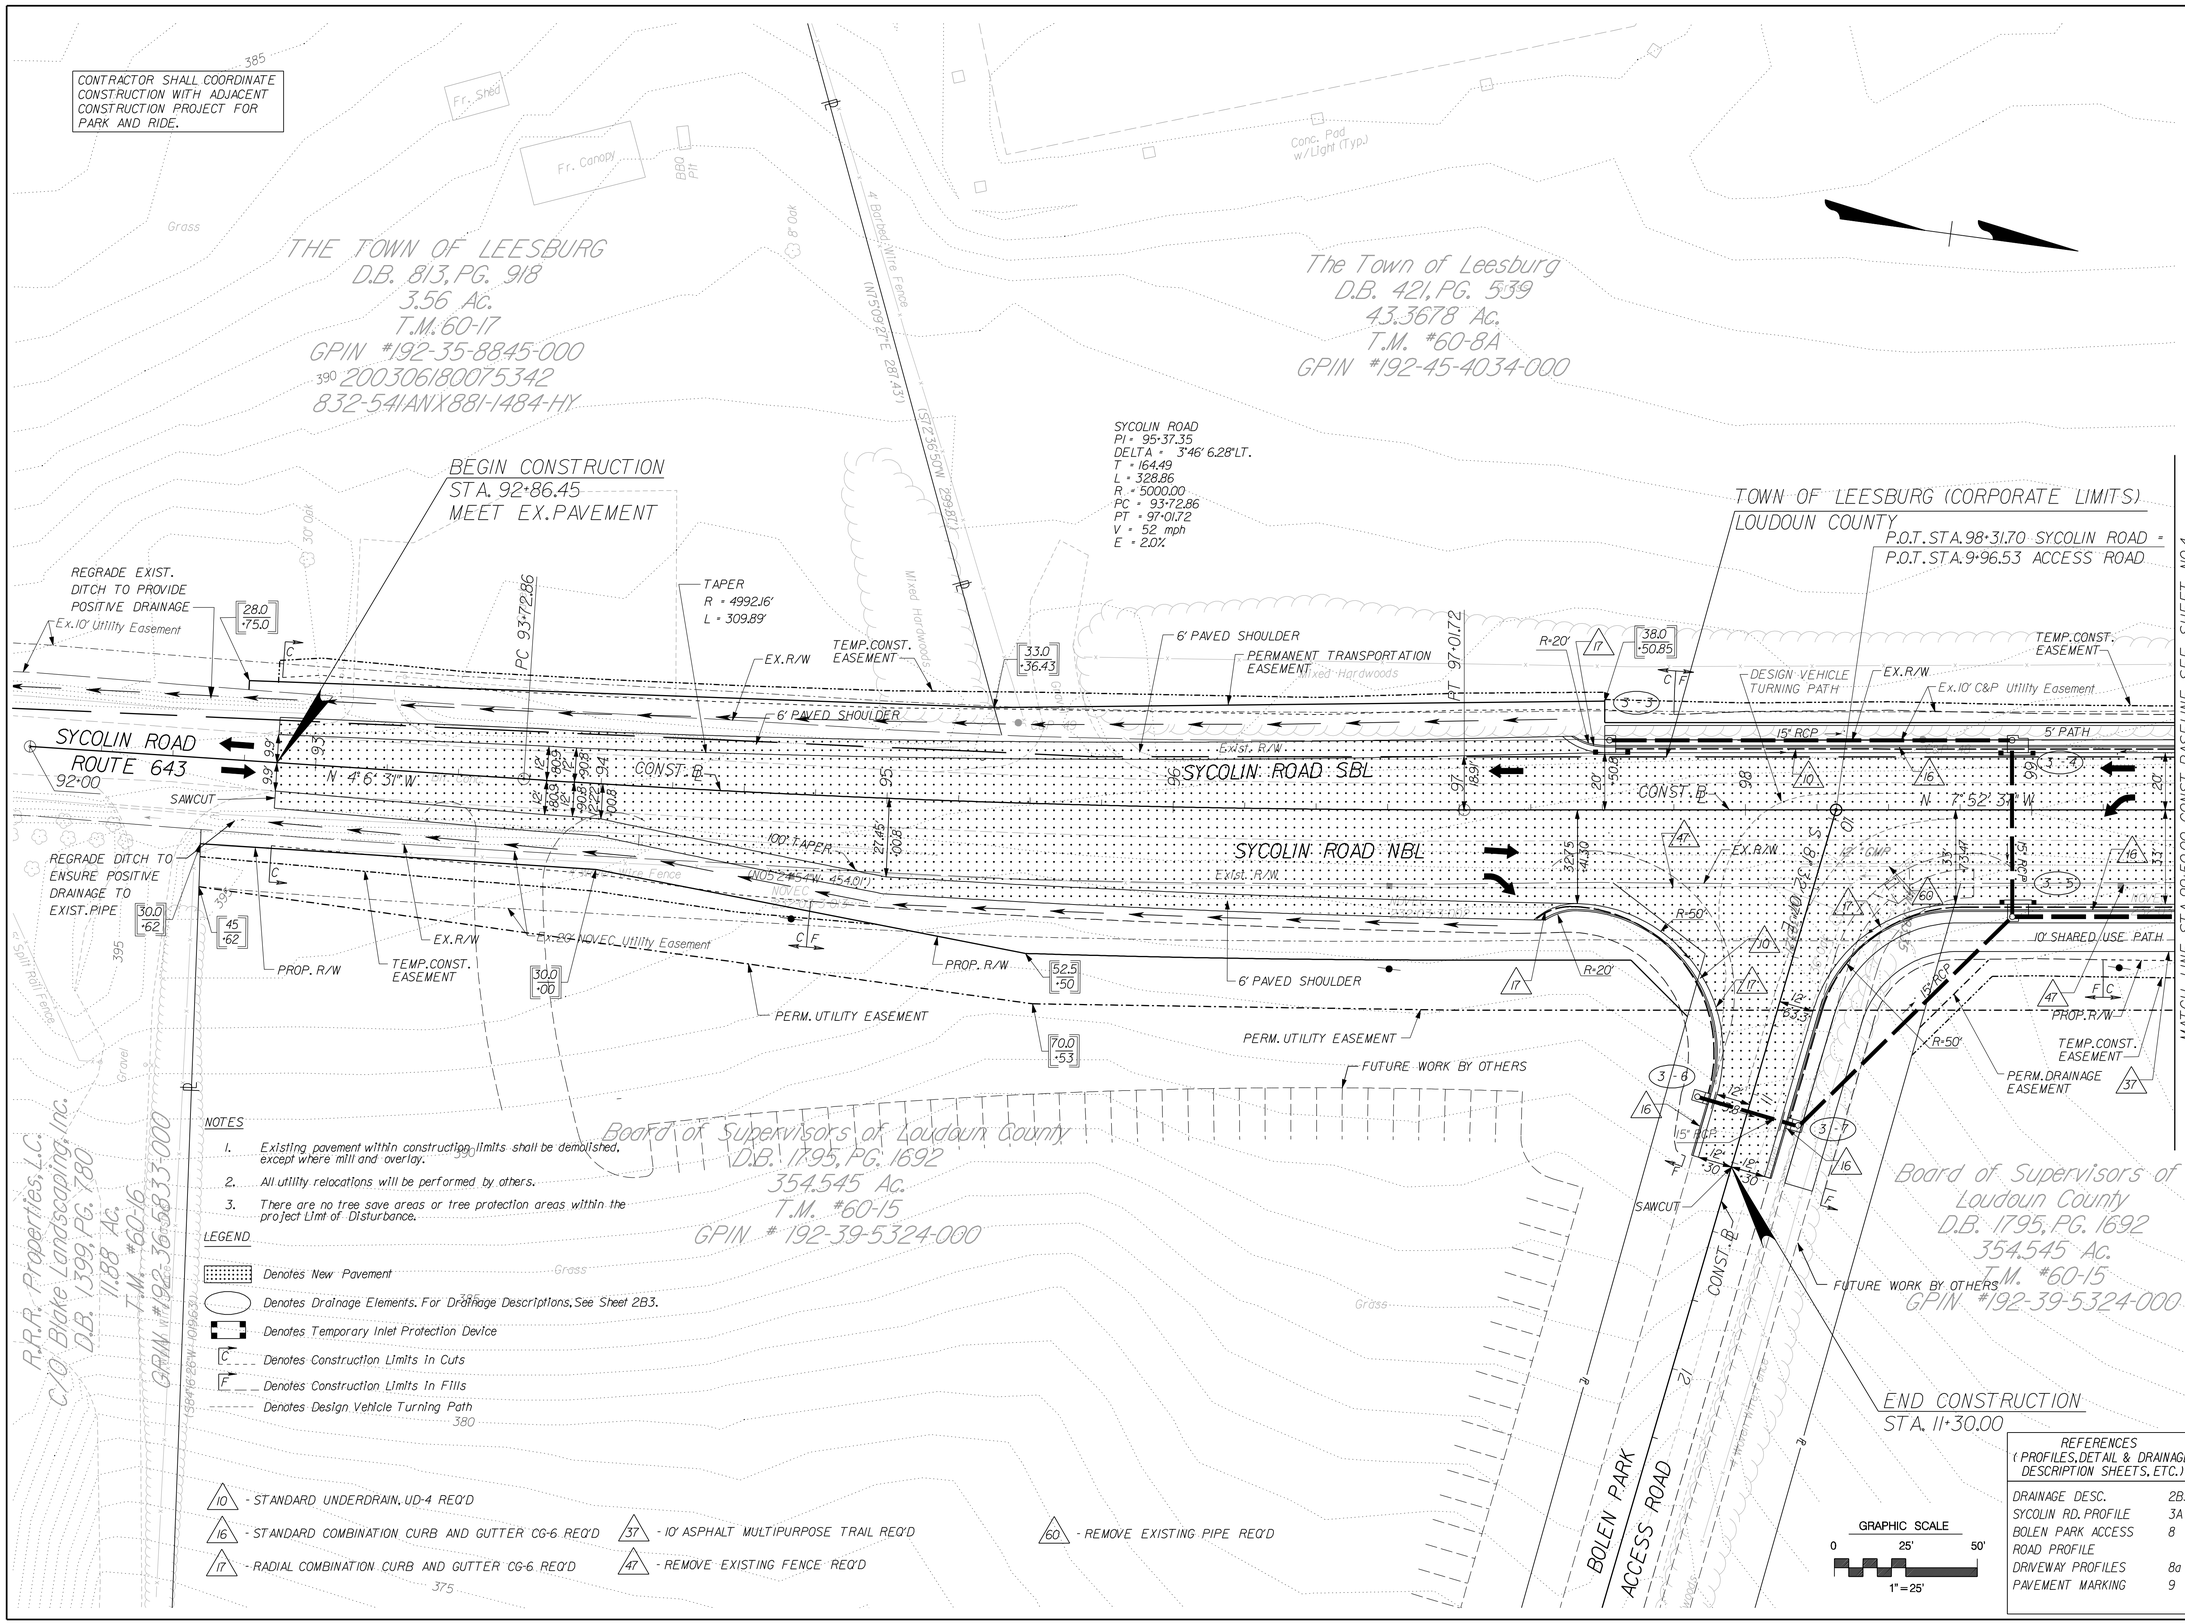

NOTES

1. Existing pavement within construction limits shall be demolished, except where mill and overlay.
2. All utility relocations will be performed by others.
3. There are no tree save areas or tree protection areas within the project Limt of Disturbance.

LEGEND

- Denotes New Pavement
- Denotes Drainage Elements. For Drainage Descriptions, See Sheet 2B3.
- Denotes Temporary Inlet Protection Device
- C — Denotes Construction Limits in Cuts
- F — Denotes Construction Limits in Fills
- Denotes Design Vehicle Turning Path

10 - STANDARD UNDERDRAIN, UD-4 REQ'D
16 - STANDARD COMBINATION CURB AND GUTTER CG-6 REQ'D
17 - RADIAL COMBINATION CURB AND GUTTER CG-6 REQ'D
37 - 10' ASPHALT MULTIPURPOSE TRAIL REQ'D
47 - REMOVE EXISTING FENCE REQ'D
60 - REMOVE EXISTING PIPE REQ'D

REFERENCES (PROFILES, DETAIL & DRAINAGE DESCRIPTION SHEETS, ETC.)

DRAINAGE DESC.	2B3
SYCOLIN RD. PROFILE	3A
BOLEN PARK ACCESS ROAD PROFILE	8
DRIVEWAY PROFILES	8a
PAVEMENT MARKING	9

BY	DATE	DESCRIPTION
CM	7-24-08	REVISED CURBS AT BOLEN PARK ACCESS RD

* REVISIONS *

LOUDOUN COUNTY
OFFICE OF CAPITAL CONSTRUCTION

SYCOLIN ROAD WIDENING
(ROUTE 643)

DESIGNED BY: TW/AP/BP
CADD DWG: AP/JD

DMJM HARRIS | AECOM

DATE: JUNE 2008

COMMONWEALTH OF VIRGINIA
Christopher McGuire
No. 43452
PROFESSIONAL ENGINEER

SHEET NO.
3