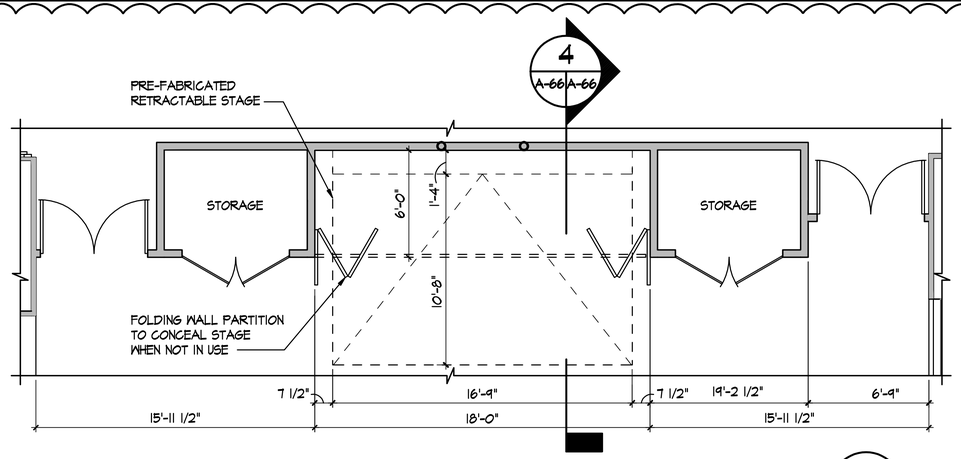

RETRACTABLE STAGE - ENLARGED PLAN

1/4"=1'-0"

1 A-30 A-66

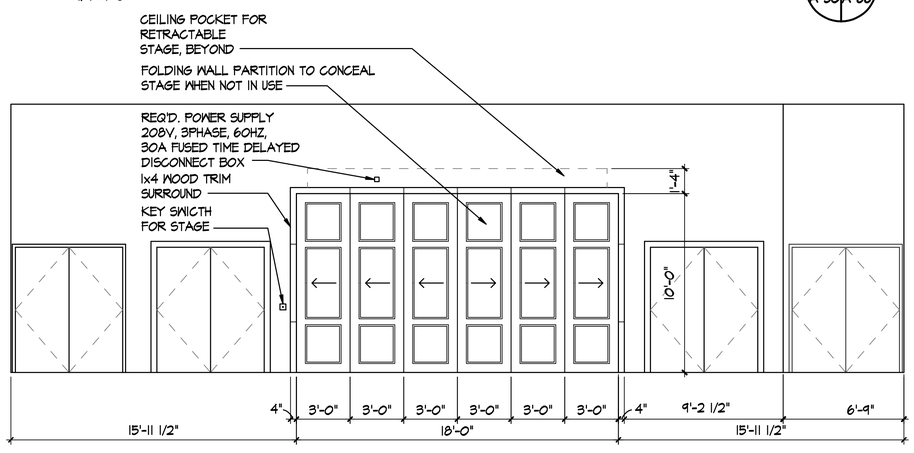

RETRACTABLE STAGE - ELEVATION
FOLDING WALL PARTITION ENCLOSURE

1/4"=1'-0"

2 A-66 A-66

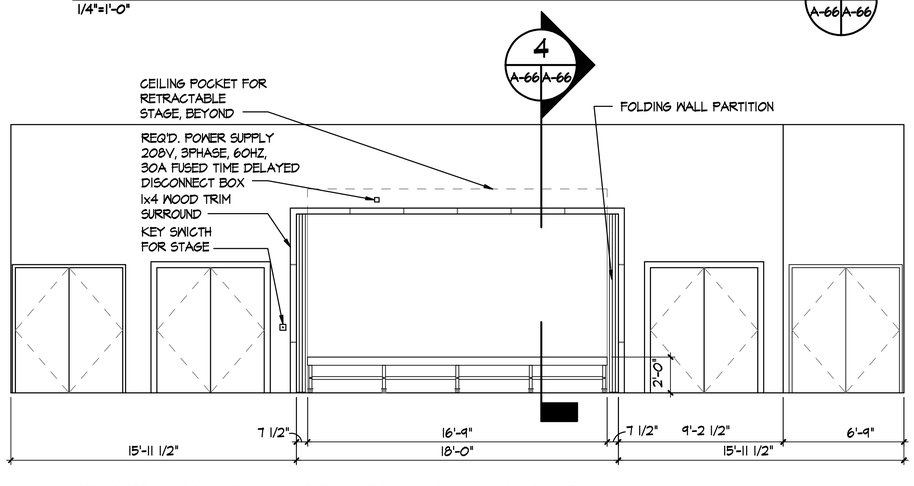

RETRACTABLE STAGE - ELEVATION
STAGE CONFIGURATION

1/4"=1'-0"

3 A-66 A-66

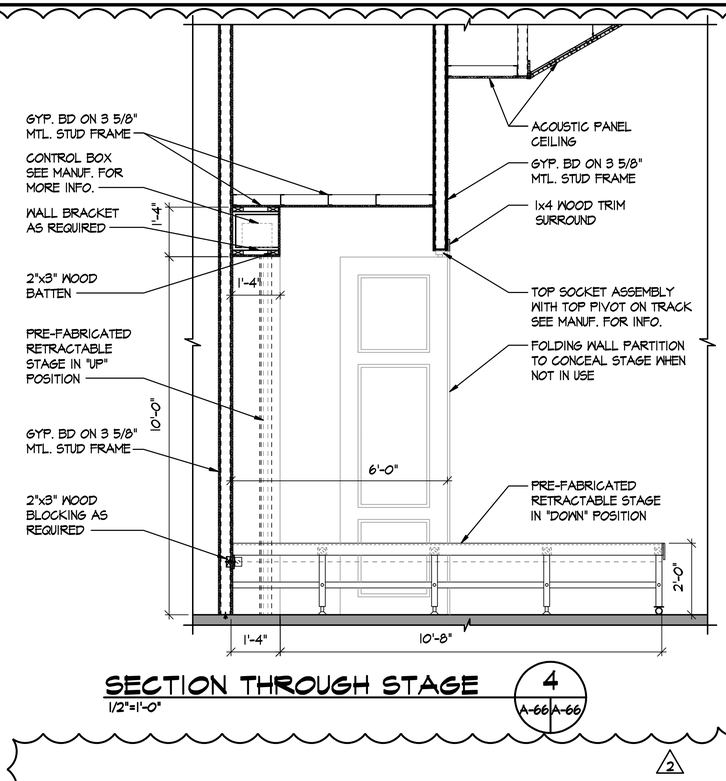

SECTION THROUGH STAGE

1/2"=1'-0"

4 A-66 A-66

2

Loc.	Description	Date	App.
2	ADDENDUM 2		
	09-23-2009		

Prj. Arch. PECK PECK AND ASSOC
Prj. Eng.
Drawn AP/RV/SF Scale AS NOTED
Checked DKP/GPP Issued 08-24-09
App.

Project Title:
NORTH STREET BUILDING RENOVATION
102 NORTH STREET LEESBURG, VIRGINIA
BID SUBMITTAL
County Building No.: 6277

COUNTY OF LOUDOUN

Project Management By:
PECK • PECK & ASSOCIATES, INC.
architecture planning
graphics interiors
2050 OLD BRIDGE ROAD, WOODBRIDGE, VA 22192
(703) 690-3121 FAX (703) 690-1768

Sheet Contents:
ENLARGED PLAN
ELEVATIONS

Drawing No.:
A-66