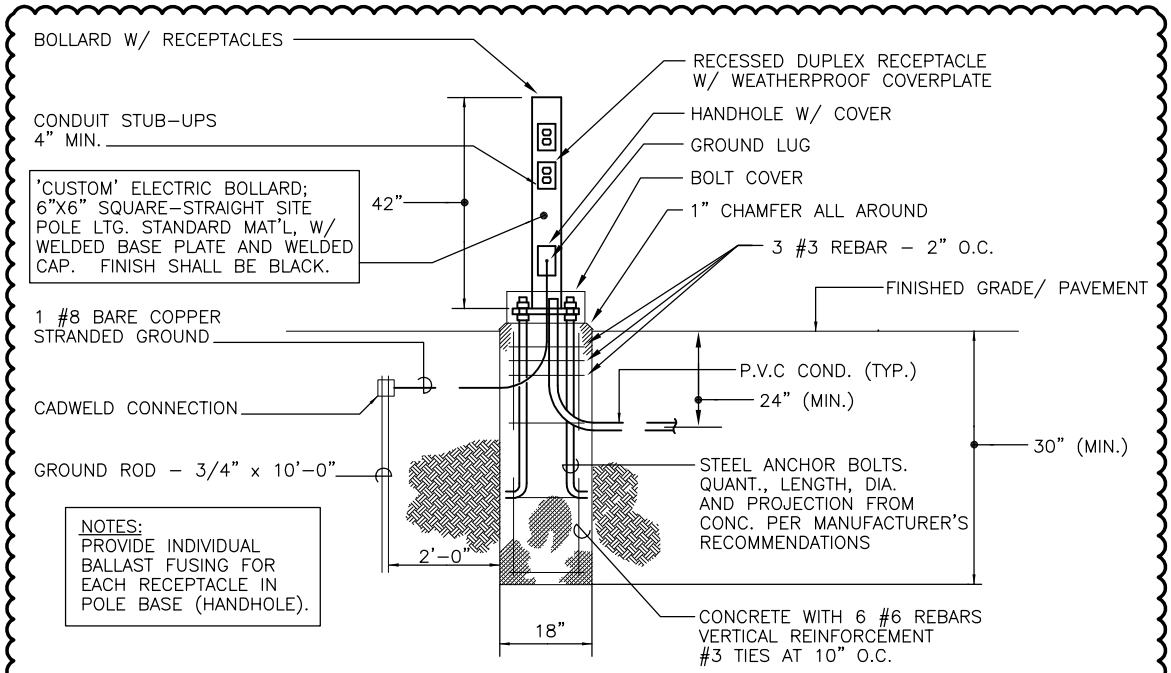

1

3 **DETAIL - RECETACLE BOLLARD & BASE**

NOT TO SCALE

REFER TO DRAWINGS: E-0.2

ADDENDUM REVISION

BRAMBLETON PUBLIC SAFETY CENTER
BELMONT RIDGE ROAD
BRAMBLETON, VIRGINIA

BIGNELL/WATKINS/HASSER ARCHITECTS
ONE PARK PLACE, SUITE 250 ANNAPOLIS, MARYLAND 21401

SCHLENGER / PITZ & ASSOCIATES, INC.
Consulting Engineers
15 West Aylesbury Road, Timonium, Maryland 21093
Phone 410.561.1337
Fax 410.561.1446
WWW.SPAENGINEERS.COM
© Copyright 2011 Schlenger/Pitz & Associates, Inc.

DATE: 04/22/2011
SCALE: NOT TO SCALE
DWG. NO: SKE-02-3

2007.0330.D