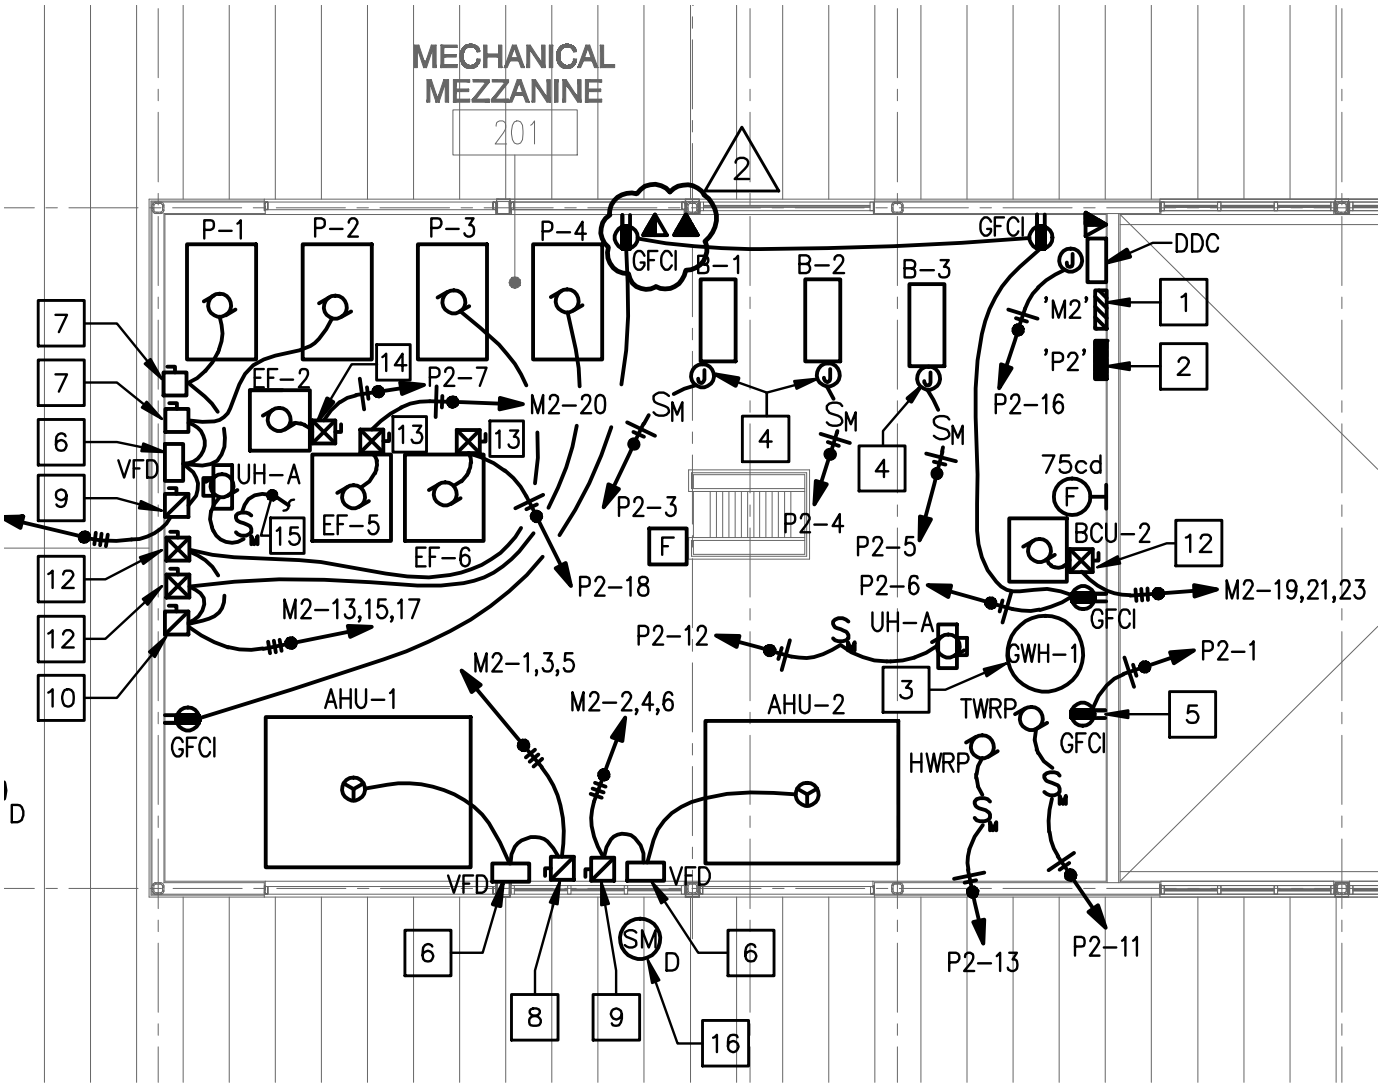

MEZZANINE POWER PLAN - ELECTRICAL

01
E102P

Scale: 1/8" = 1'-0"

North

Revision Number:	Date of Revision:	Revision Description:	Revision to Drawing:
2	03-16-07	ADDENDUM 2	E102P

POTOMAC ENERGY GROUP INC.

Consulting Engineers

20 South Quaker Lane
Alexandria, Virginia 22314
Phone: 703-683-5000
Fax: 703-823-3358

Drawn:	Checked:	Scale:	Date: 03-16-07	Re:

Project Name: **DULLES SOUTH MULTI-PURPOSE FACILITY**

Sketch Number: