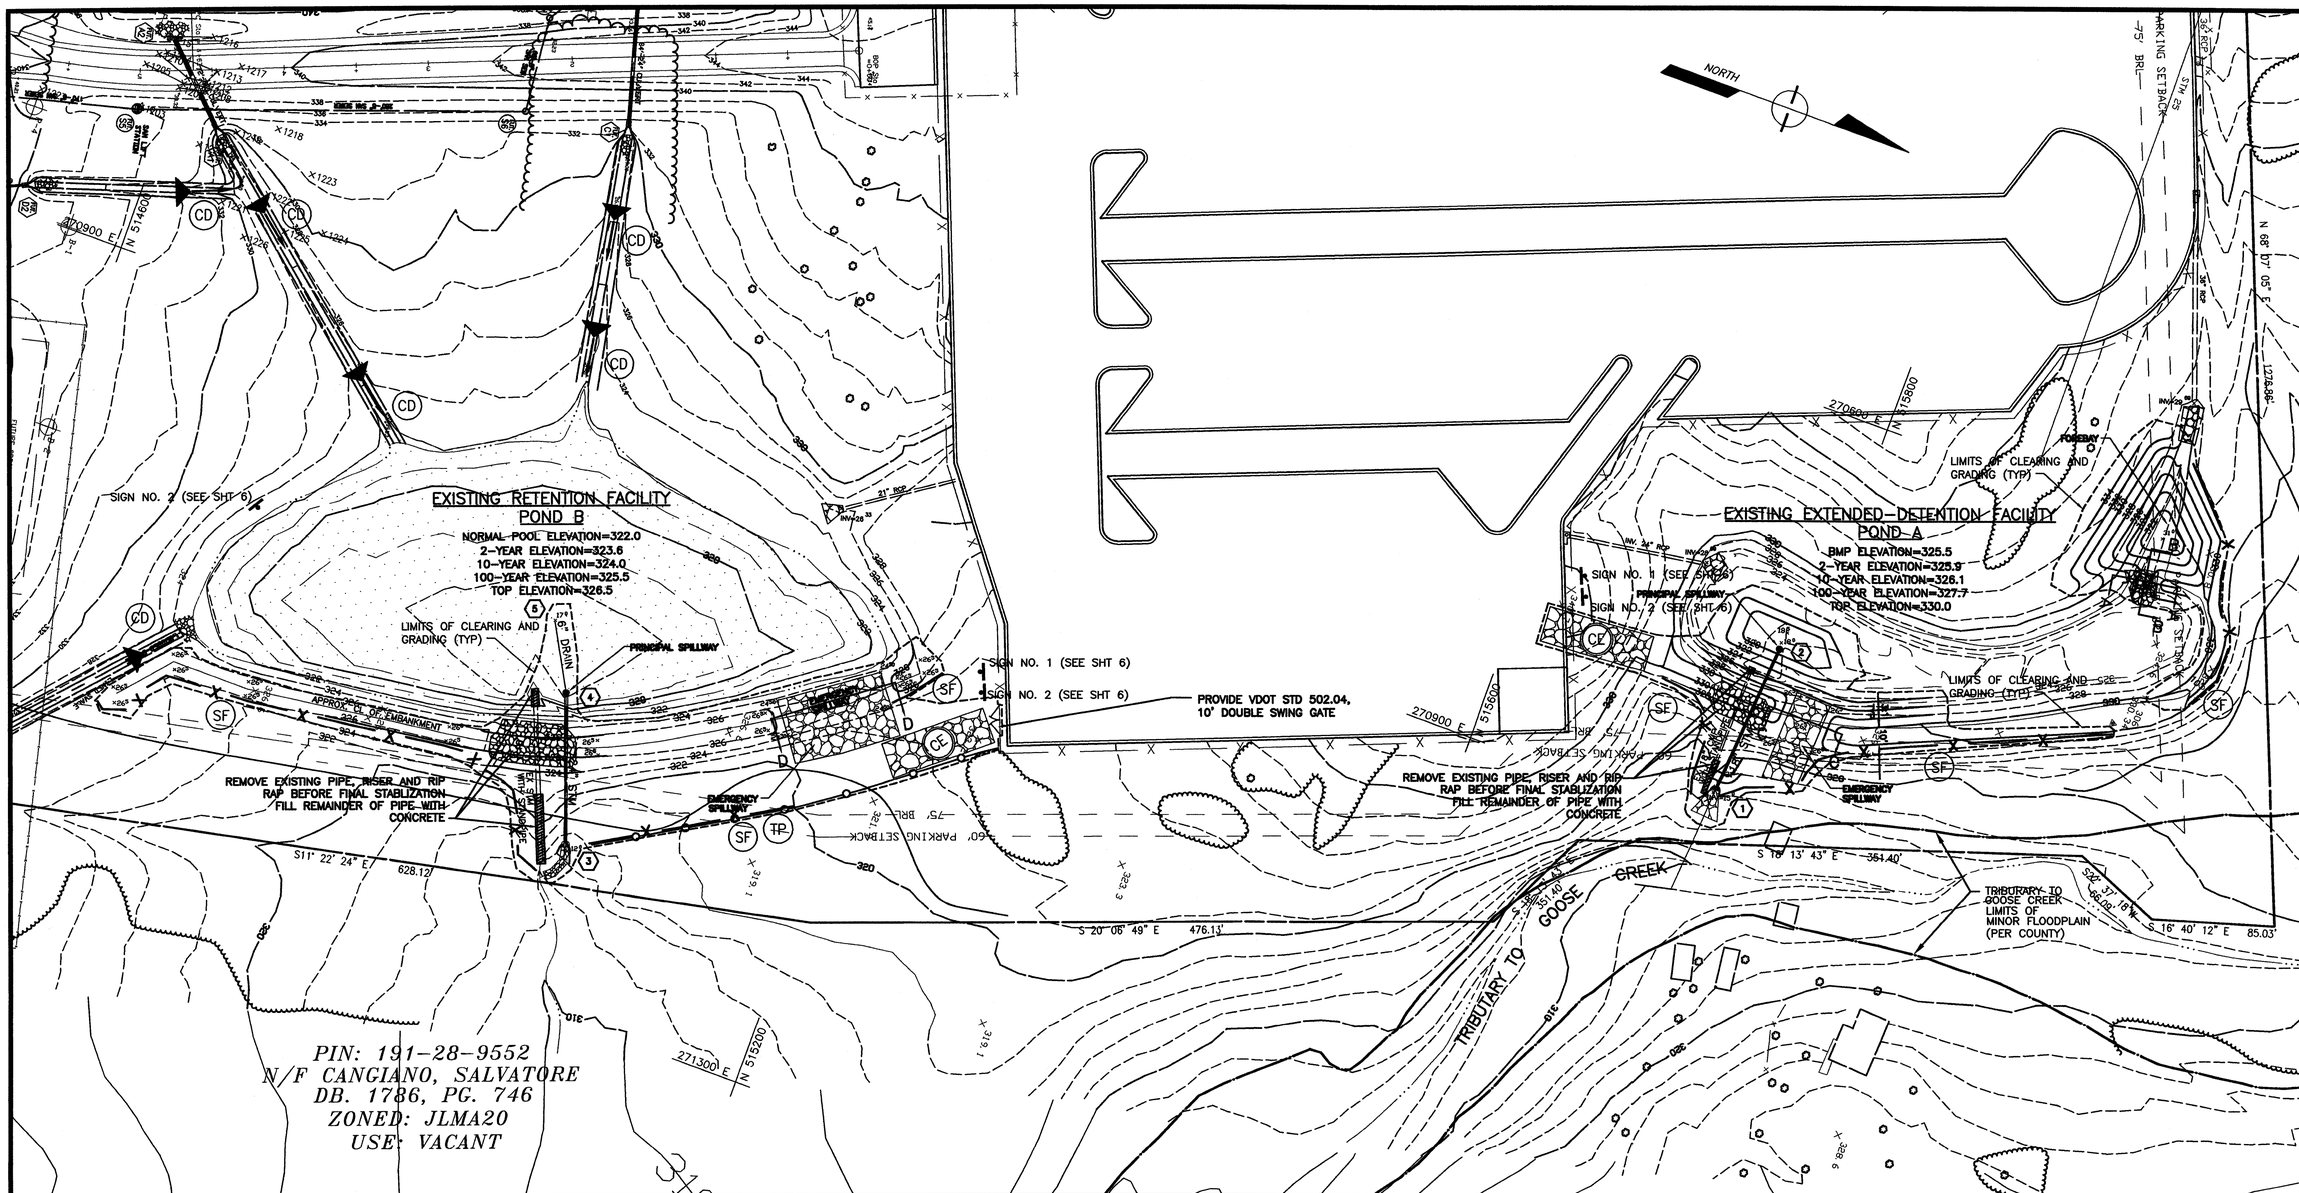

EROSION/SEDIMENT CONTROL LEGEND

NO.	KEY	SYMBOL	DESCRIPTION
3.02	CE		TEMPORARY GRAVEL CONSTRUCTION ENTRANCE
3.05	SF		SILT FENCE
3.07	IP		STORM DRAIN INLET PROTECTION
3.08	CIP		CULVERT INLET PROTECTION
3.09	DD		TEMPORARY DIVERSION DIKE
3.10	FD		TEMPORARY FILL DIVERSION
3.12	DV		DIVERSION
3.13	ST		TEMPORARY SEDIMENT TRAP
3.18	OP		OUTLET PROTECTION
3.20	CD		CHECK DAMS
3.33	SO		SODDING
3.38	TP		TREE PROTECTION

* CRITICAL SLOPE – CRITICAL SLOPE TO BE SEEDED, MULCHED AND TACKED WITHIN 14 DAYS AFTER START OF GRADING, OR SODDED AND PEGGED WITHIN 14 DAYS AFTER START

ESLGND

REVISIONS

SURVEY: COUNTY/WHGA
DESIGN: SCP
DRAWN: SCP
CHECKED: JEM

ENGINEERS · SURVEYORS · LAND PLANNERS · LANDSCAPE ARCHITECTS
William H. Gordon Associates, Inc.
44084 Riverside Pky, Suite 100, Leesburg, Virginia 20176
(703) 729-9009 METRO (703) 478-8893 FAX (703) 478-8517

DATE: 2/2004
SCALE: HORZ: 1"=50' VERT: N/A
SEAL: COMMONWEALTH OF VIRGINIA JOHN E. MORRIS No. 7964 PROFESSIONAL ENGINEER

GRADING PLAN AND EROSION CONTROL PLAN

PROJECT: FINAL CONVERSION OF EXISTING SWM FACILITIES
LOUDOUN COUNY GOVERNMENT CENTER
CATOCTIN ELECTION DISTRICT
LOUDOUN COUNTY, VIRGINIA

JOB: 2000-0501
CADD: 05-06Plt-gp.dwg
SHEET: 5 OF 10

COPYRIGHT 2003 NO REPRODUCTION OR USE OF THIS DRAWING IS ALLOWED IN PART OR IN WHOLE BY ANY PROCESS WITHOUT PRIOR WRITTEN AUTHORIZATION FROM WILLIAM H. GORDON ASSOCIATES, INC.