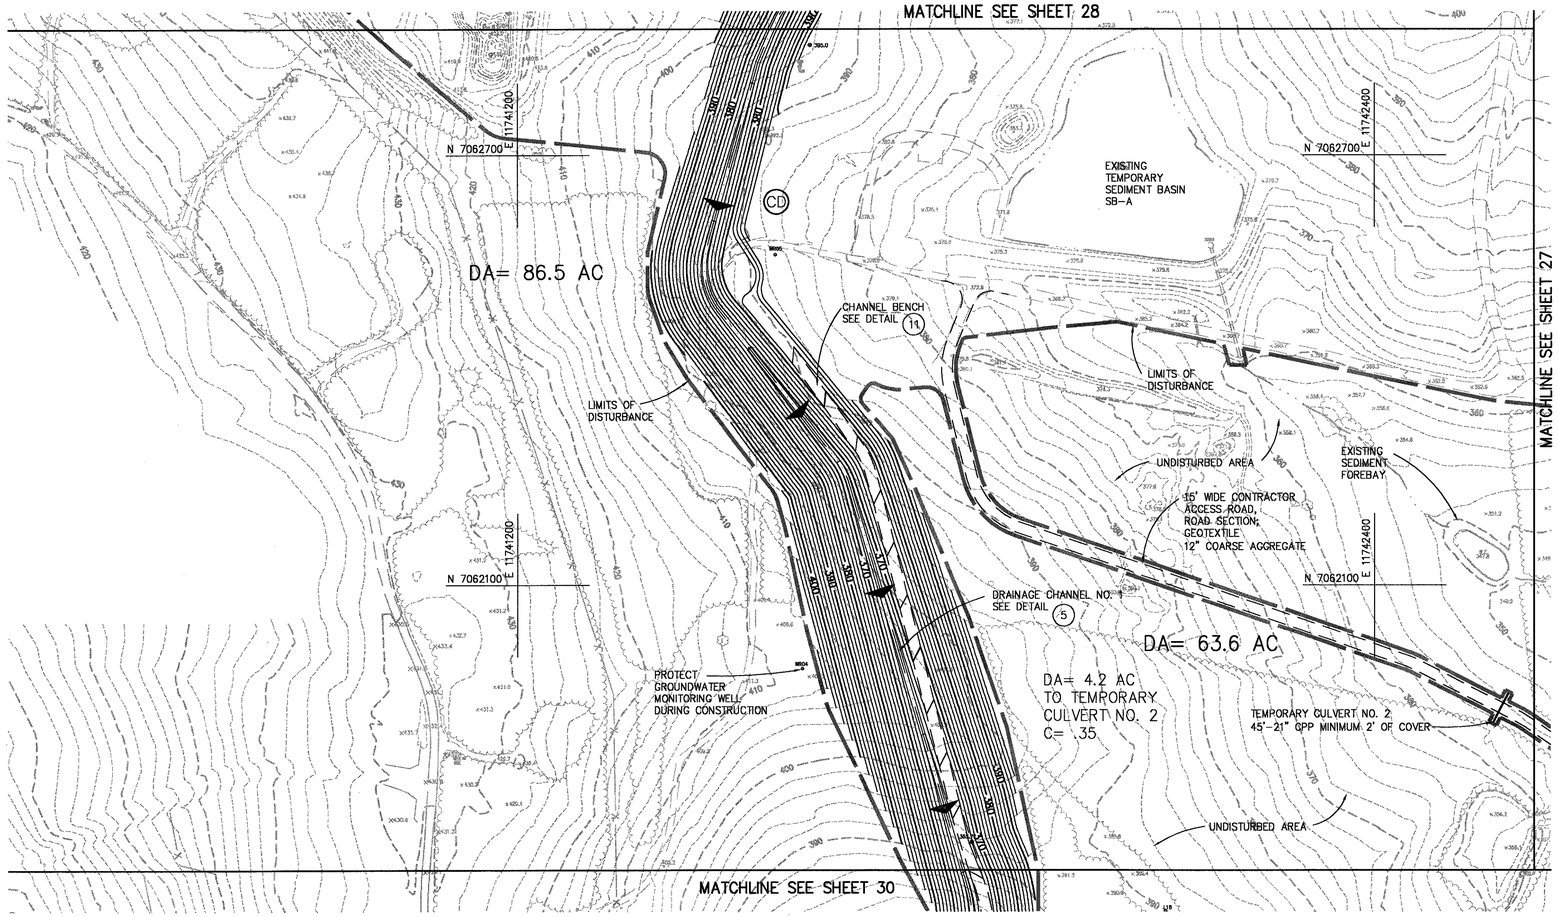

N

GRAPHIC SCALE

100 0 50 100 200 400

(IN FEET)
1 inch = 100 ft.

EROSION AND SEDIMENT CONTROL LEGEND

NO.	TITLE	KEY	SYMBOL
3.02	TEMPORARY STONE CONSTRUCTION ENTRANCE	CE	
3.05	SILT FENCE	SF	
3.08	CULVERT INLET PROTECTION	CIP	
3.09	TEMPORARY DIVERSION DIKE	DD	DD
3.13	TEMPORARY SEDIMENT TRAP	ST	ST
3.18	OUTLET PROTECTION	OP	
3.20	ROCK CHECK DAMS	CD	
	TREE PROTECTION	TP	
	DRAINAGE DIVIDE		

THIS SHEET FOR EROSION AND SEDIMENT CONTROL PURPOSES ONLY!!

SWS
11708 BOWMAN GREEN DRIVE, RESTON, VIRGINIA 20190
PHONE: (703) 834-0771
FAX: (703) 834-6181

REUSE OF DOCUMENTS
THIS DOCUMENT, AND THE IDEAS AND DESIGNS INCORPORATED HEREIN, AS AN INSTRUMENT OF PROFESSIONAL SERVICE, IS THE PROPERTY OF SOLID WASTE SERVICES, LLC. AND THE COUNTY OF LOUDOUN, VIRGINIA. THIS DOCUMENT MAY NOT BE COPIED OR USED, IN WHOLE OR IN PART FOR ANY PURPOSE WITHOUT PRIOR WRITTEN AUTHORIZATION OF SOLID WASTE SERVICES, LLC OR THE COUNTY OF LOUDOUN, VIRGINIA.
© 2003 WASTE SERVICES, LLC

EROSION AND SEDIMENT CONTROL PLAN PHASE 1

WOODS ROAD DISPOSAL UNIT PRIMARY INFRASTRUCTURE

LOUDOUN COUNTY, VIRGINIA

PLAN STATUS	
DATE	DESCRIPTION

GA DESIGN	GA DRAWN	FA CHKD
SCALE	H: 1" = 100' V:	
DATE 01/22/08		

SHEET 29 OF 40