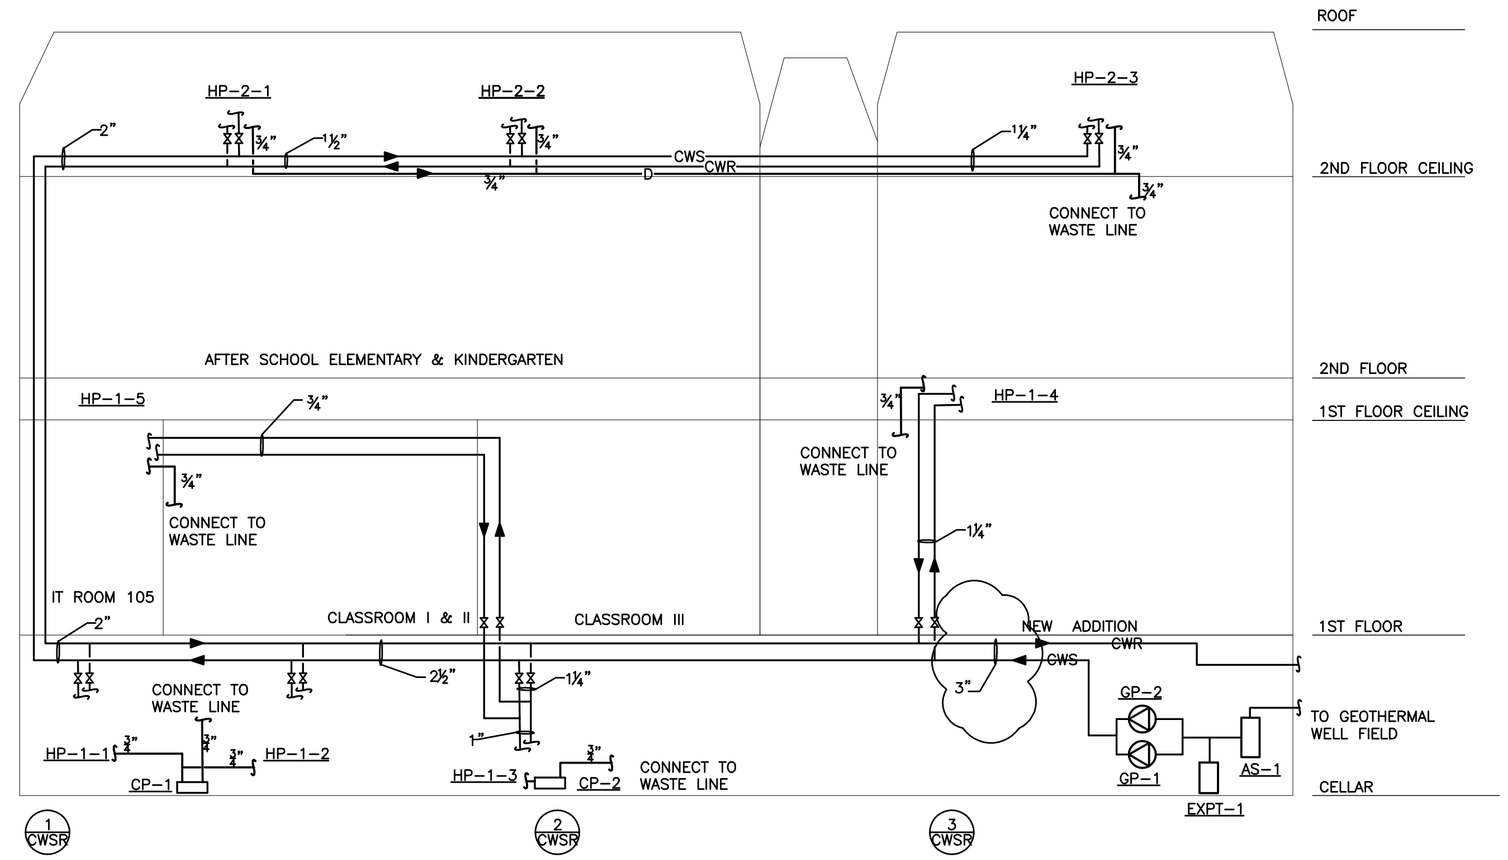

3 CONDENSATE WATER RISER DIAGRAM

SCALE: NTS

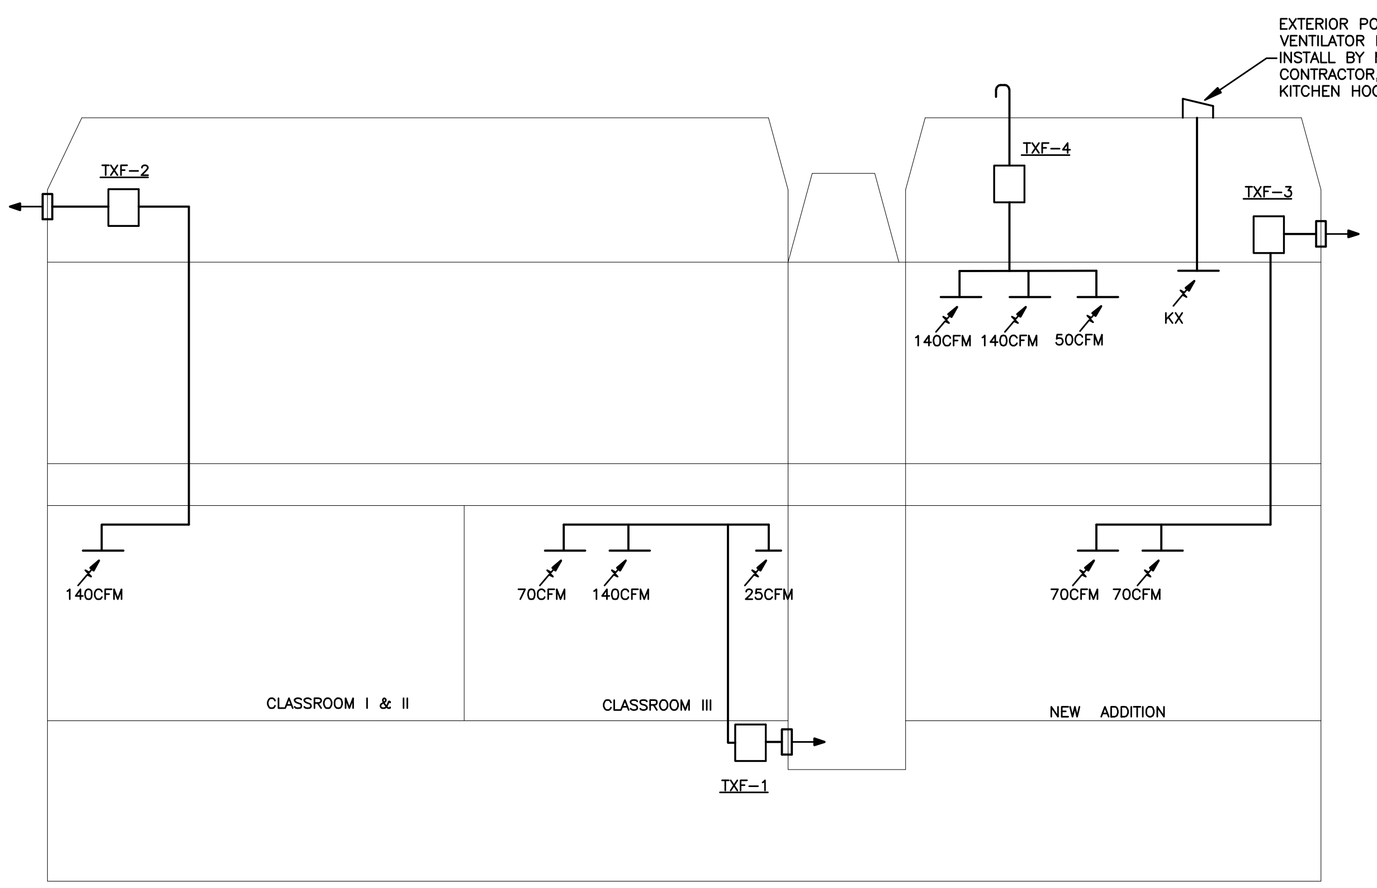

1 EXHAUST RISER DIAGRAM

SCALE: NTS

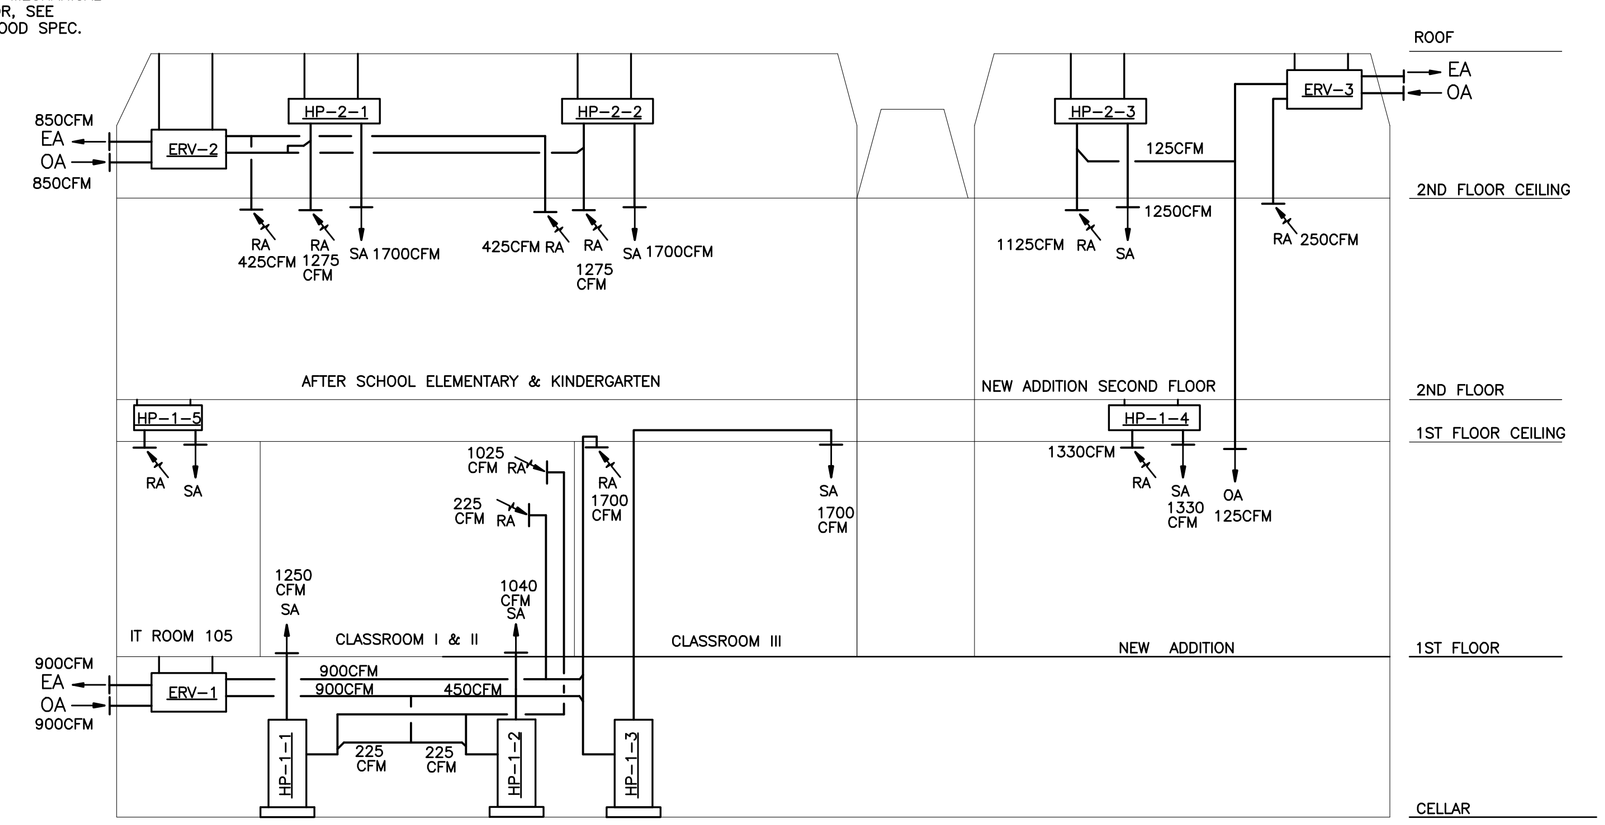

2 AIR RISER DIAGRAM

SCALE: NTS

ARCHITECT

bh+a

Bergmann Hendrie + Archetype, Inc.
300 A Street
Boston, MA 02210
617 350-0450 Tel
617 350-0215 Fax
www.bhplus.com

PROJECT NAME

Bluemont Community Center

33846 Snickersville Turnpike
Bluemont, VA

CLIENT

Loudoun County, Virginia Department of Construction and Waste management

211 Gibson Street NW
Leesburg, VA 20176
(703) 737-8998 tel
(703) 771-5097 fax

PROJECT TEAM

Civil/ Landscape:
William H. Gordon Associates, Inc.
44064 Riverside Pkwy, Suite 100
Leesburg, VA 20176
703-729-9009 tel

Structural:
Linton Engineering, Inc.
8229 Boone Boulevard
Vienna, VA 22182
571-323-0320 tel

Plumbing/ Fire Protection/ Mechanical/ Electrical:
Landmark Facilities Group
262 East Avenue
Norwalk, CT 06855
203-866-4626 tel

REVISIONS

1	Addendum # 2	09/21/10
2		
3		
4		
5		

DATE

DRAWING TITLE

RISER DIAGRAMS

DRAWING INFORMATION

August 20, 2010
DATE OF ISSUE
Bid Documents
DESCRIPTION

SCALE: NTS
DRAWN BY: AH
PROJECT #
FILE NAME

DRAWING NUMBER

M200

Copyright BH+A, Inc.