ALL CONSTRUCTION SHALL CONFORM TO THE CURRENT VIRGINIA DEPARTMENT OF TRANSPORTATION STANDARDS AND SPECIFICATIONS.

WOODLAWN PERMANENT CONDUIT RELOCATION
PER LOUDOUN COUNTY RT 7/607 INTERCHANGE PROJECT
LOUDOUN COUNTY CPAP NO. 2007-0073

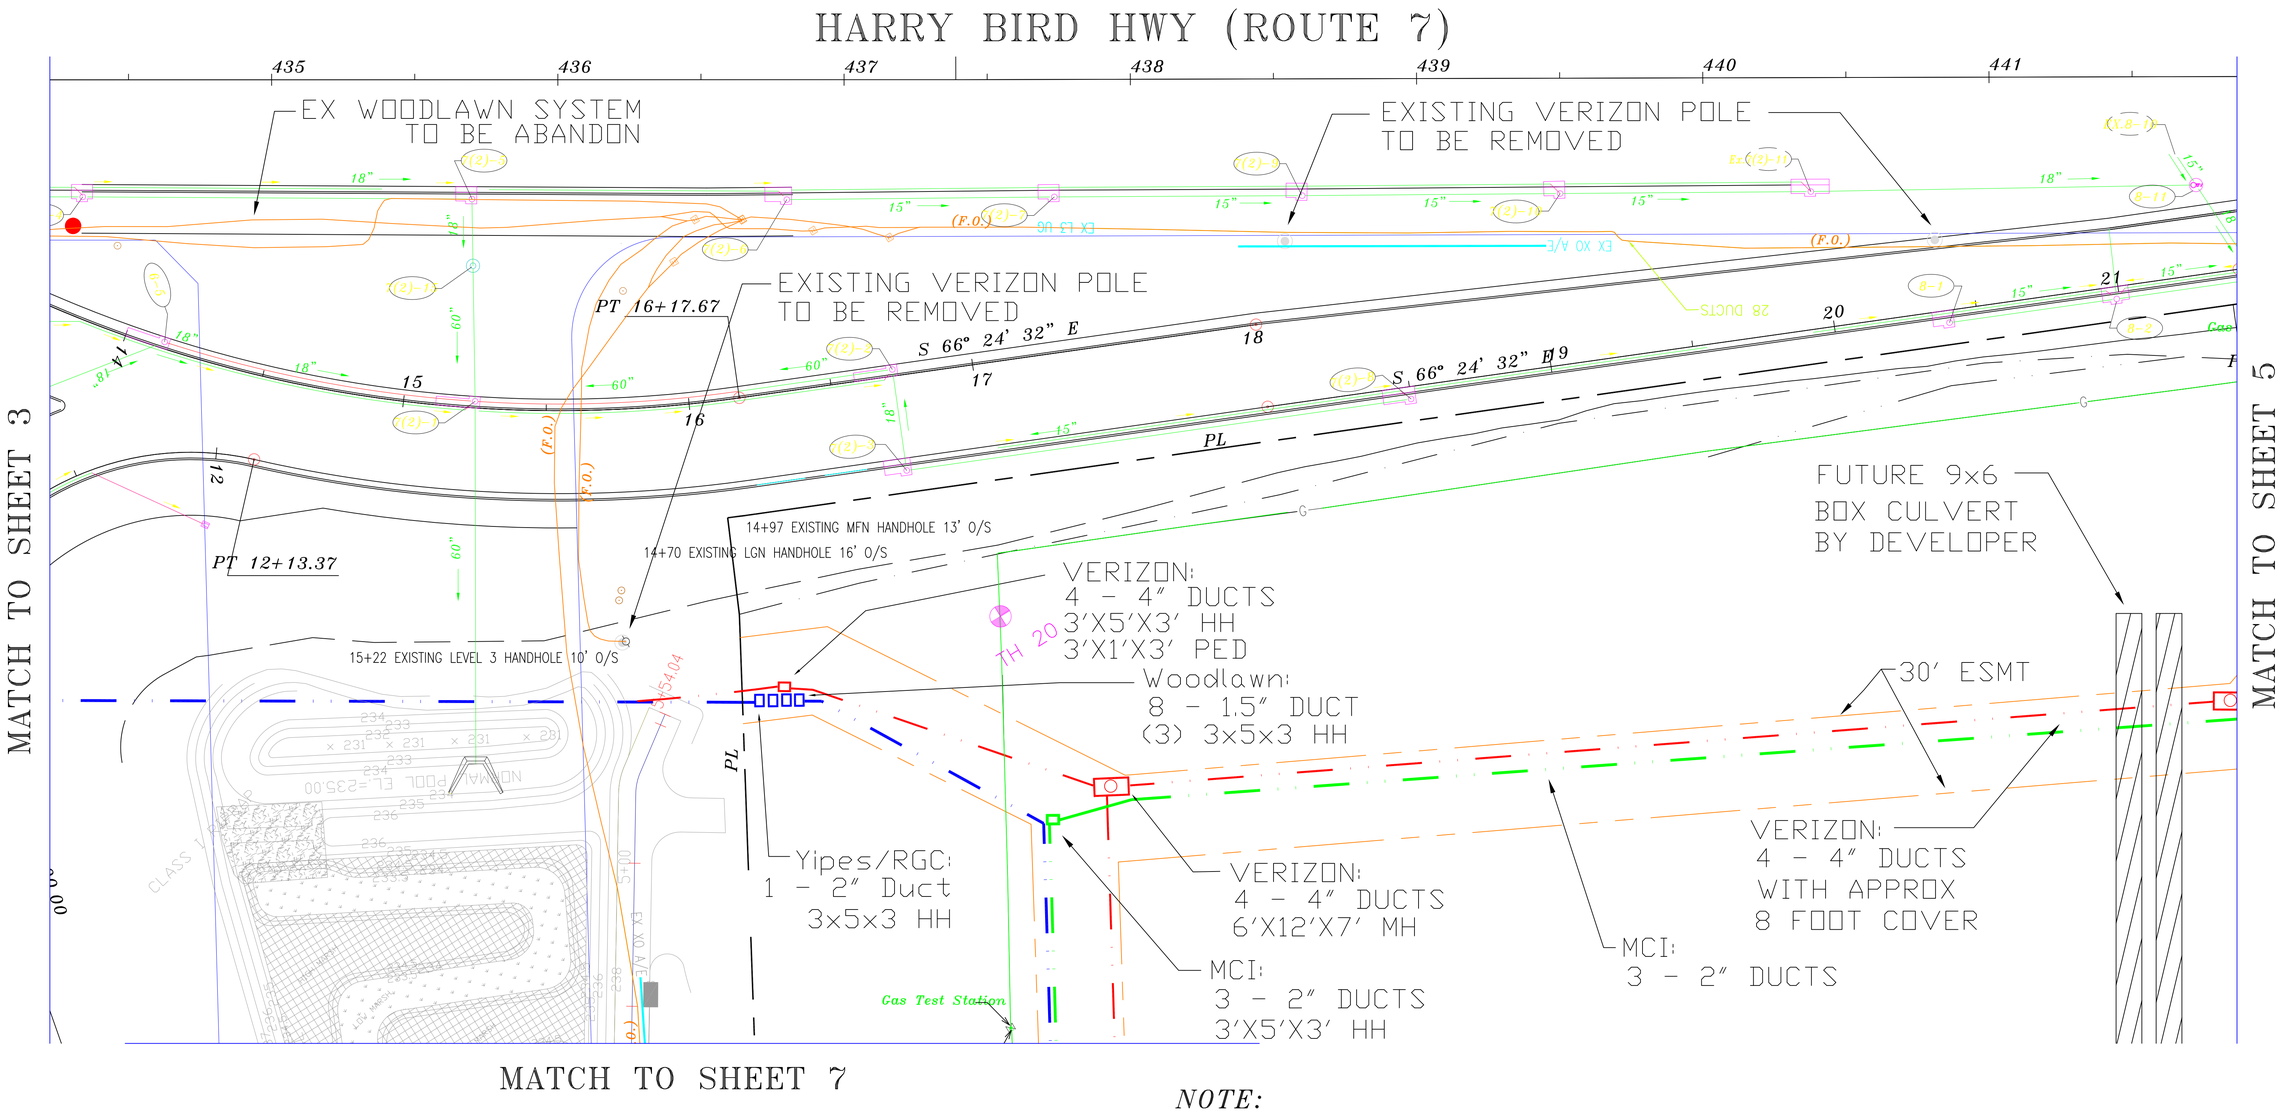

NOTE:

THE VERIZON AND MCI CONDUITS ARE TO HAVE APPROXIMATELY 8 FEET OF COVER FOR FUTURE 9x6 BOX CULVERT BY DEVELOPER (SEE DEVELOPER PLANS FOR CULVERT INFORMATION).

WILLIAM H. GORDON ASSOCIATES, INC. – COMMONWEALTH CENTER PROPOSED UTILITY PROFILE EXHIBIT

ON-TIME UTILITY SOLUTIONS, LLC
44350 MERCURE CIRCLE, SUITE 140
DULLES, VIRGINIA 20166

OUS

DATE	REVISION DESCRIPTION	REV. NO.
10/31/08	ADDENDUM NO. 6	REV. 1

Route 7 & Route 607

WOODLAWN PERMANENT RELOCATION
LOUDOUN COUNTY, VIRGINIA

PROJECT NO:

SCALE: 1"=25'

DATE: 10/24/2008

DESIGN: RC
DRAWN: RC
CHECKED:

SHEET No.
04 OF 09