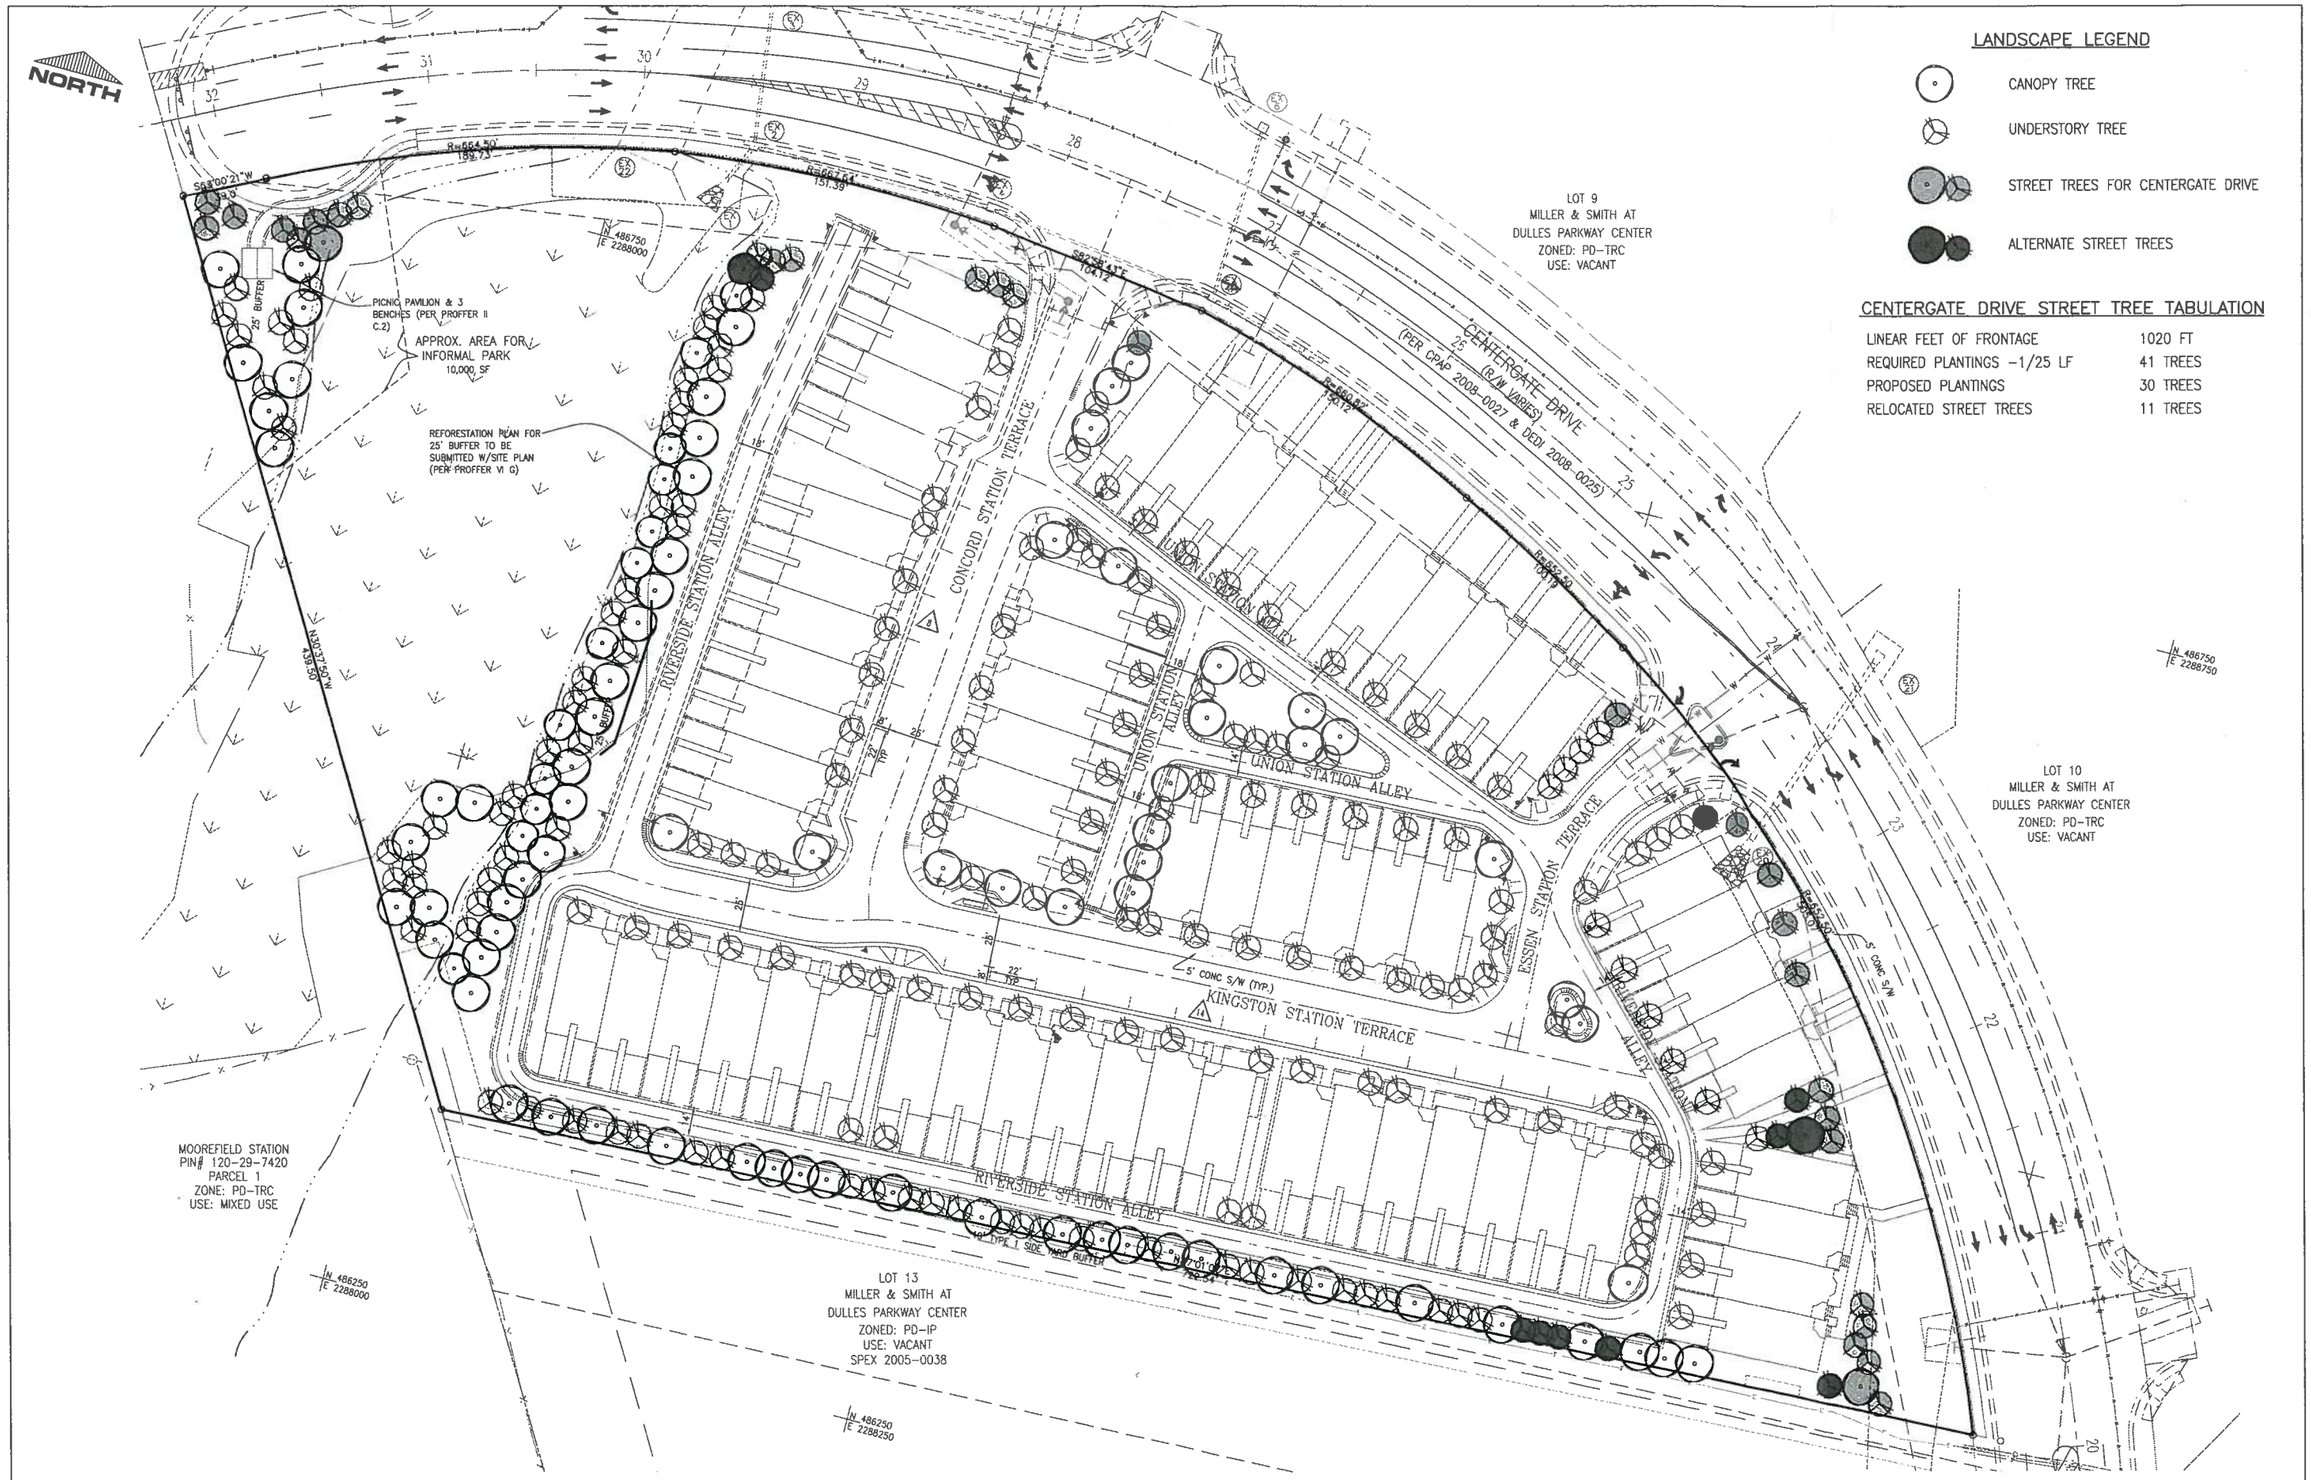

A-65

EXHIBIT A
ALTERNATE STREET TREE LOCATIONS
DULLES PARKWAY CENTER II - LOT 12

SCALE: NOT TO SCALE

16 OCTOBER 2008
REV: 28 OCTOBER 2008 REV: 31 DEC. 2008 REV: 18 DEC. 2009

Bowman CONSULTING