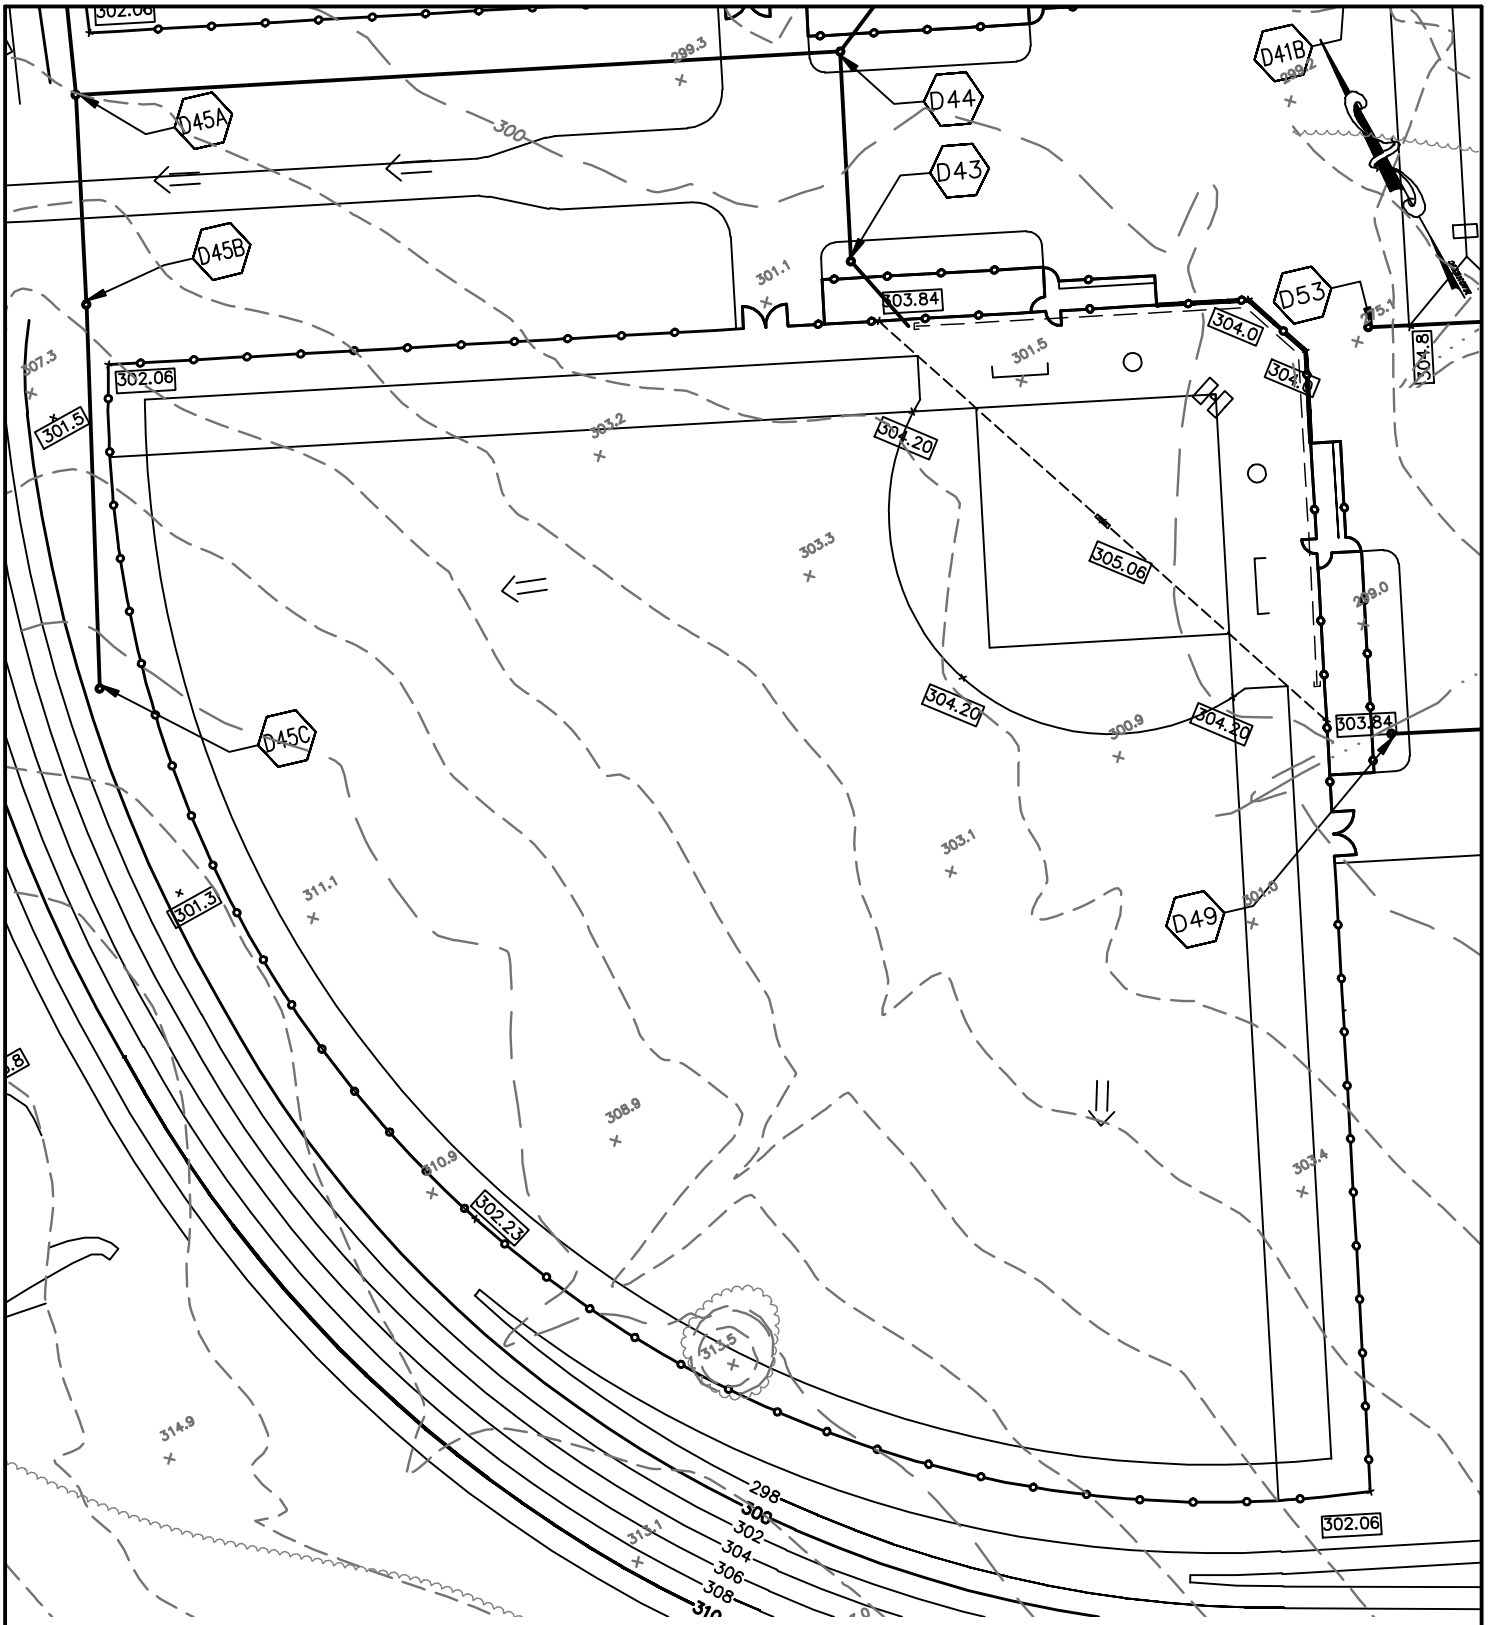

NOTE: CONTRACTOR SHALL SHIFT THE LIMITS OF SLOPES AND SWALES TO REFLECT NEW FIELD GRADES AS DIRECTED BY OWNER OR ENGINEER

SCALE: 1"=50' DATE: 10/14/08 PROJECT NO: 56004040	PHILIP A BOLEN MEMORIAL PARK LOUDOUN COUNTY, VIRGINIA	SB-4	SHEET 4 OF 11
		VIEW ENGINEERING	