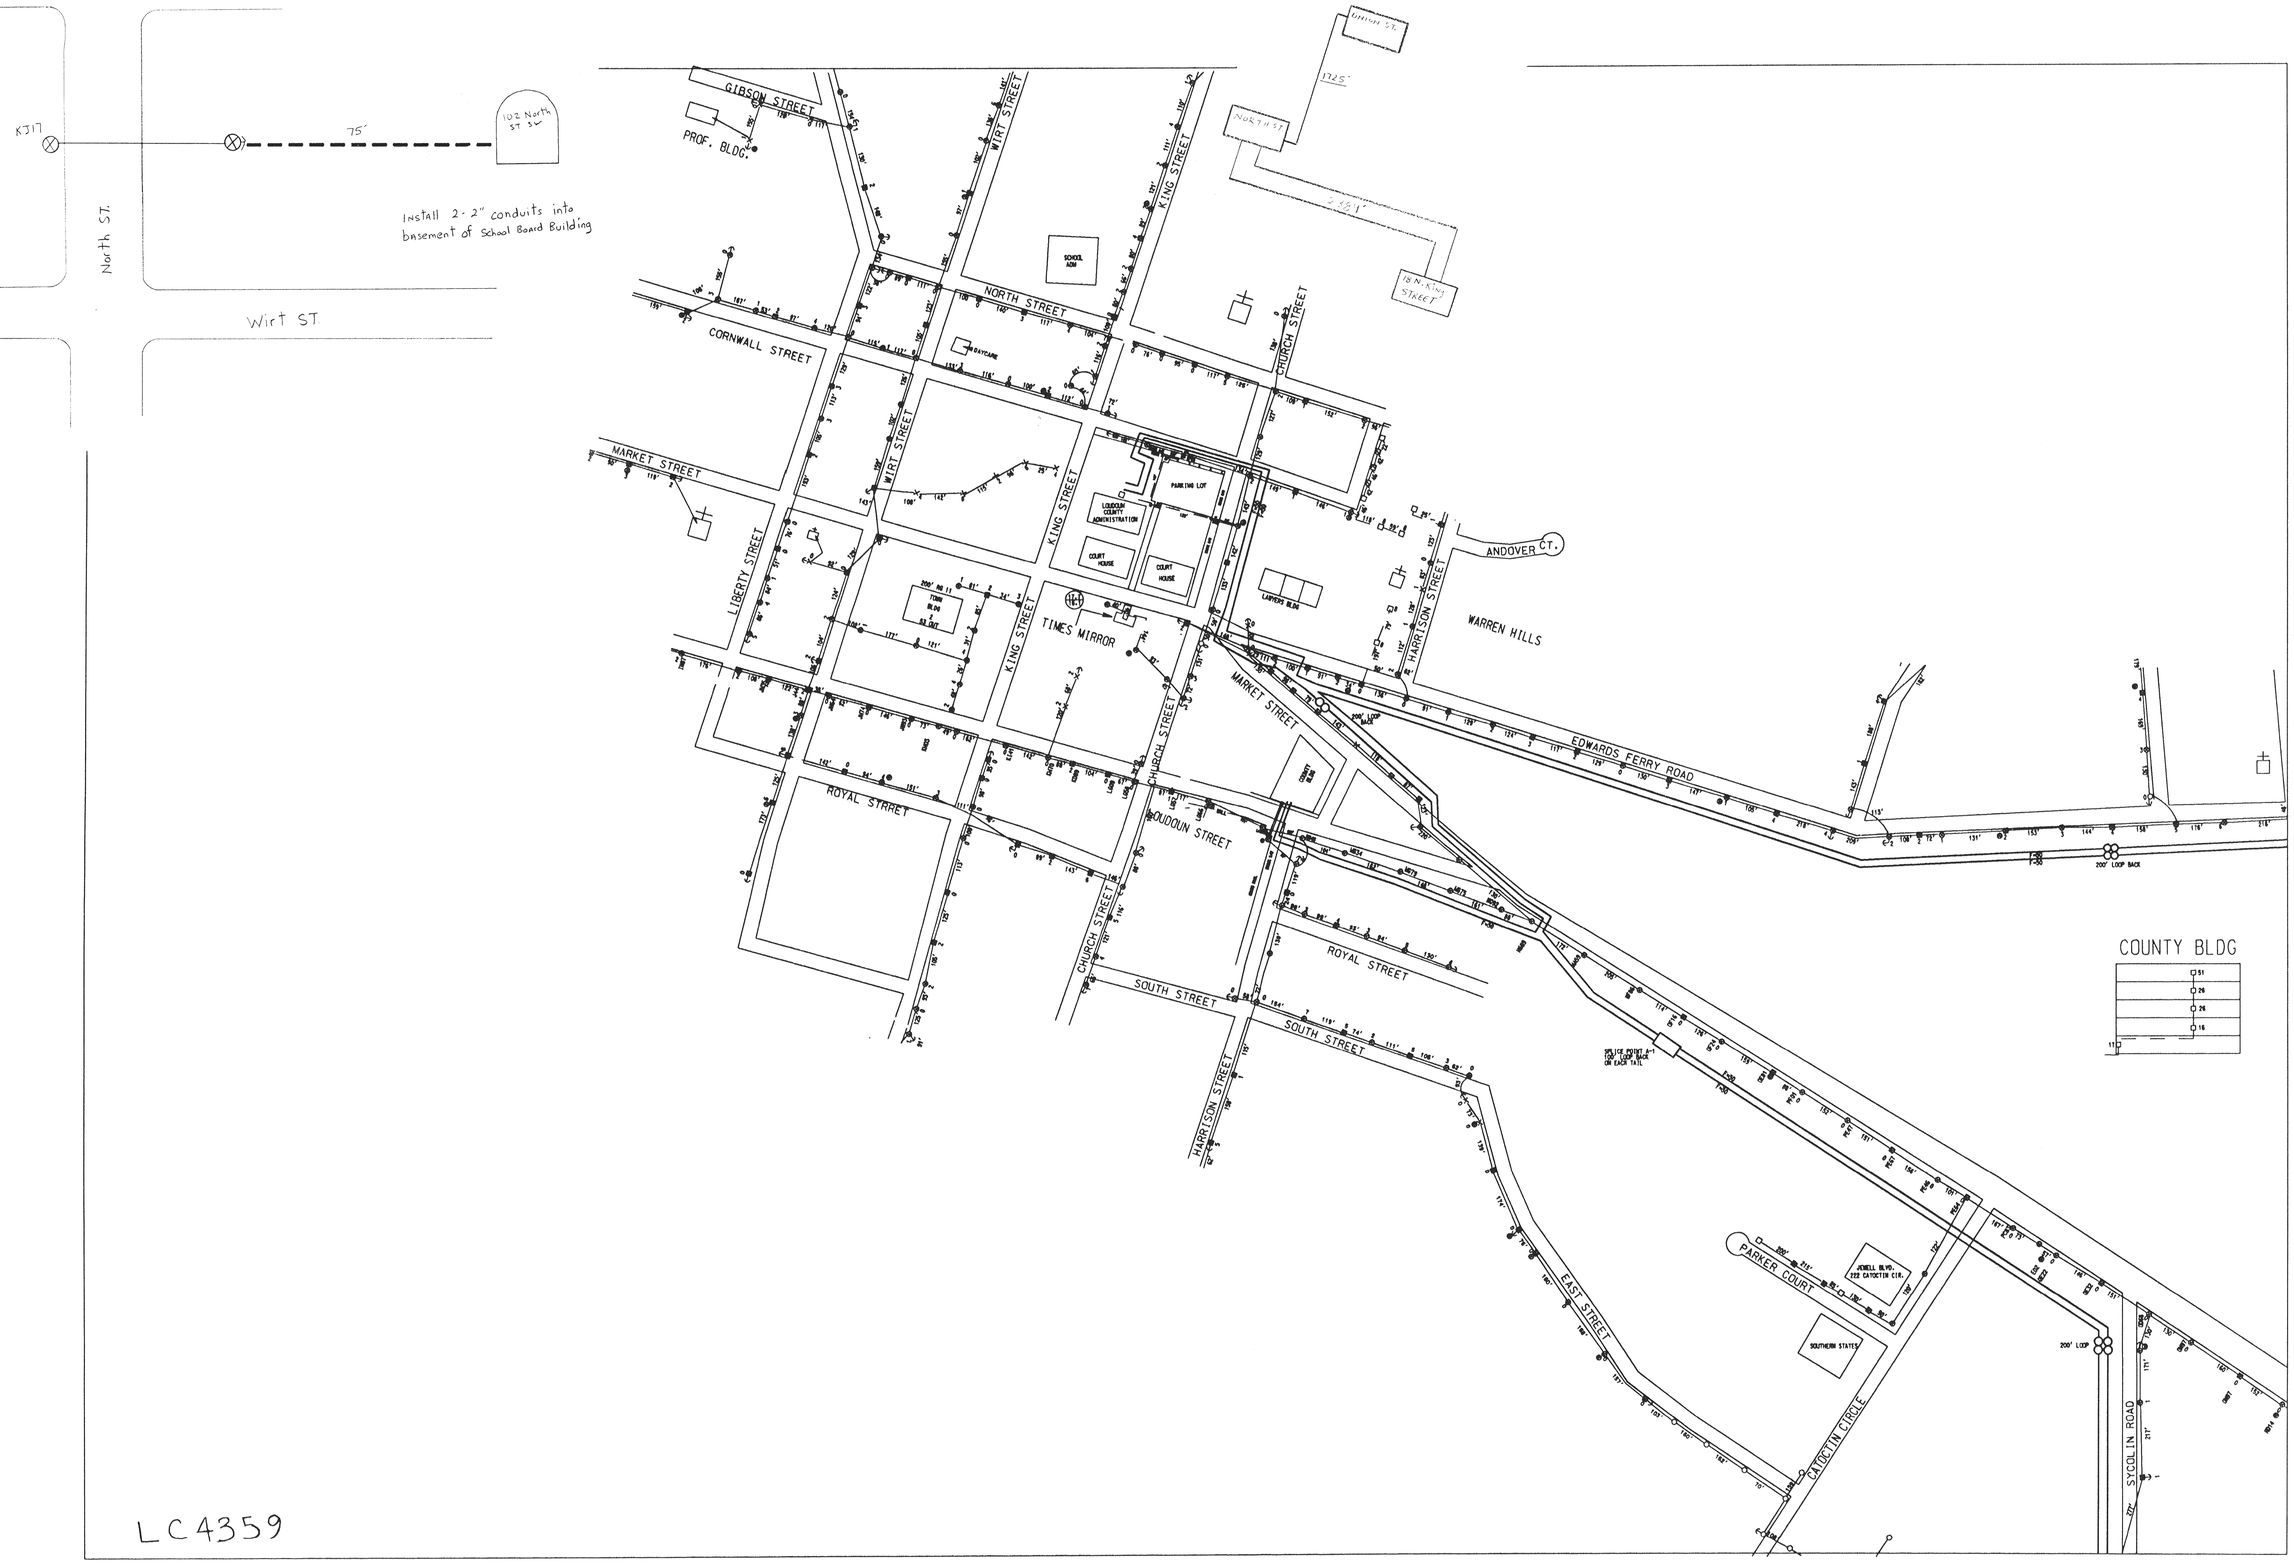

KJ17
75'
102 North ST SW
Install 2-2" conduits into basement of School Board Building
North ST.
Wirt ST.
GIBSON STREET
PROF. BLDG.
WIRT STREET
KING STREET
NORTH STREET
CORNWALL STREET
CHURCH STREET
MARKET STREET
LIBERTY STREET
TIMES MIRROR
ANDOVER CT.
HARRISON STREET
WARREN HILLS
EDWARDS FERRY ROAD
ROYAL STREET
LOUDOUN STREET
SOUTH STREET
EAST STREET
PARKER COURT
CATOCTIN CIRCLE
SYCOLIN ROAD
COUNTY BLDG

LC4359