ALL CONSTRUCTION SHALL CONFORM TO THE CURRENT VIRGINIA DEPARTMENT OF TRANSPORTATION STANDARDS AND SPECIFICATIONS.

WOODLAWN PERMANENT CONDUIT RELOCATION
PER LOUDOUN COUNTY RT 7/607 INTERCHANGE PROJECT
LOUDOUN COUNTY CPAP NO. 2007-0073

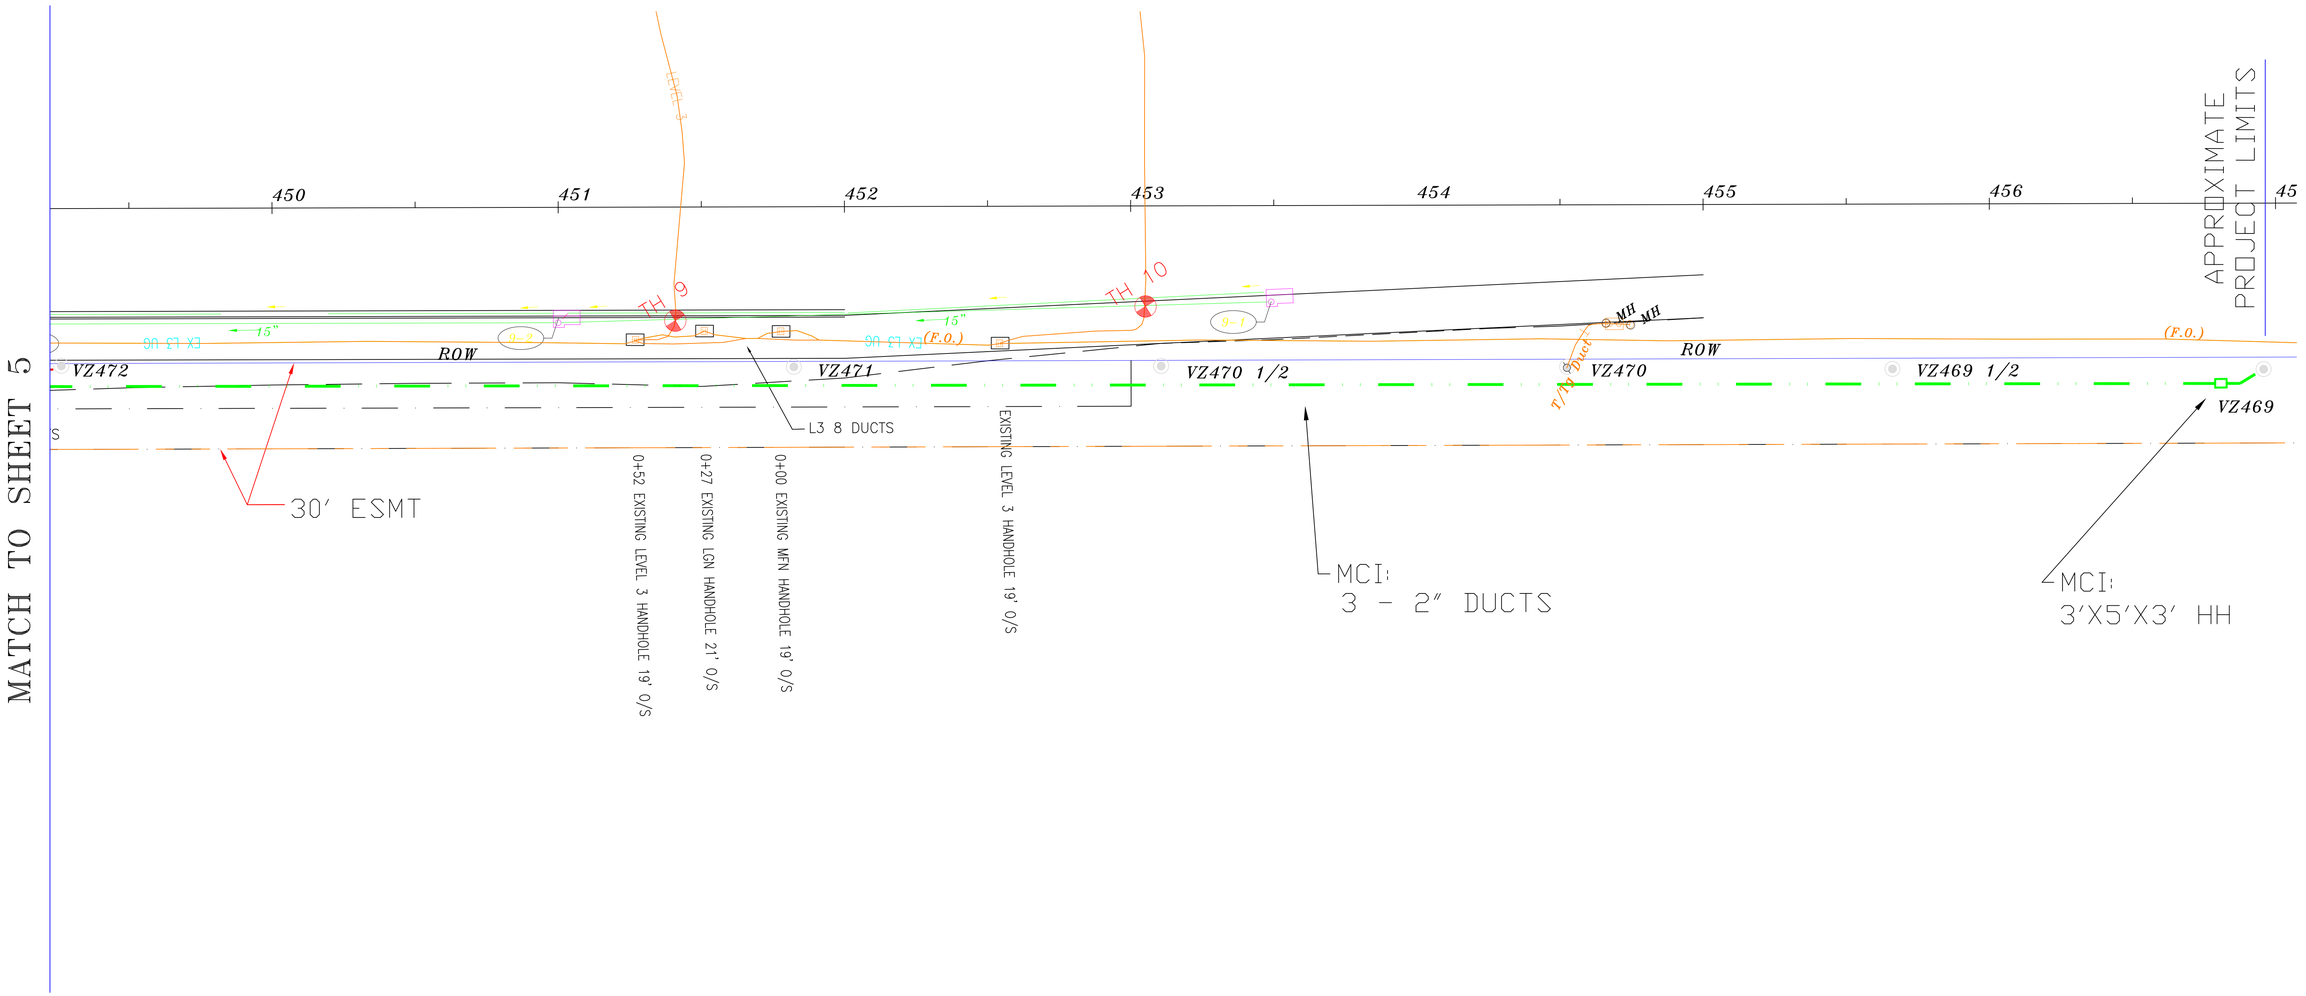

ON-TIME UTILITY SOLUTIONS, LLC
44330 MERCURE CIRCLE, SUITE 140
DULLES, VIRGINIA 20166

OUS

REV. NO.	REVISION DESCRIPTION	DATE
REV. 1	ADDENDUM NO. 6	10/31/08

Route 7 & Route 607

WOODLAWN PERMANENT RELOCATION
LOUDOUN COUNTY, VIRGINIA

PROJECT NO:

SCALE: 1"=25'

DATE: 10/24/2008

DESIGN: RC
DRAWN: RC
CHECKED:

SHEET No.
06 OF 09