SURVEYED BY _____
SUPERVISED BY _____
DESIGNED BY Dewberry (703) 849-0607

DESIGN FEATURES RELATING TO CONSTRUCTION OR TO REGULATION AND CONTROL OF TRAFFIC MAY BE SUBJECT TO CHANGE AS DEEMED NECESSARY BY THE DEPARTMENT

REVISED	STATE	FEDERAL AID PROJECT	STATE ROUTE	STATE PROJECT	SHEET NO.
7/17/08	VA.		7		7(2)

IN PROGRESS 092608
NOT FOR CONSTRUCTION

UTILITY OWNERS

See Sheet IK For Utility Owner Contacts.

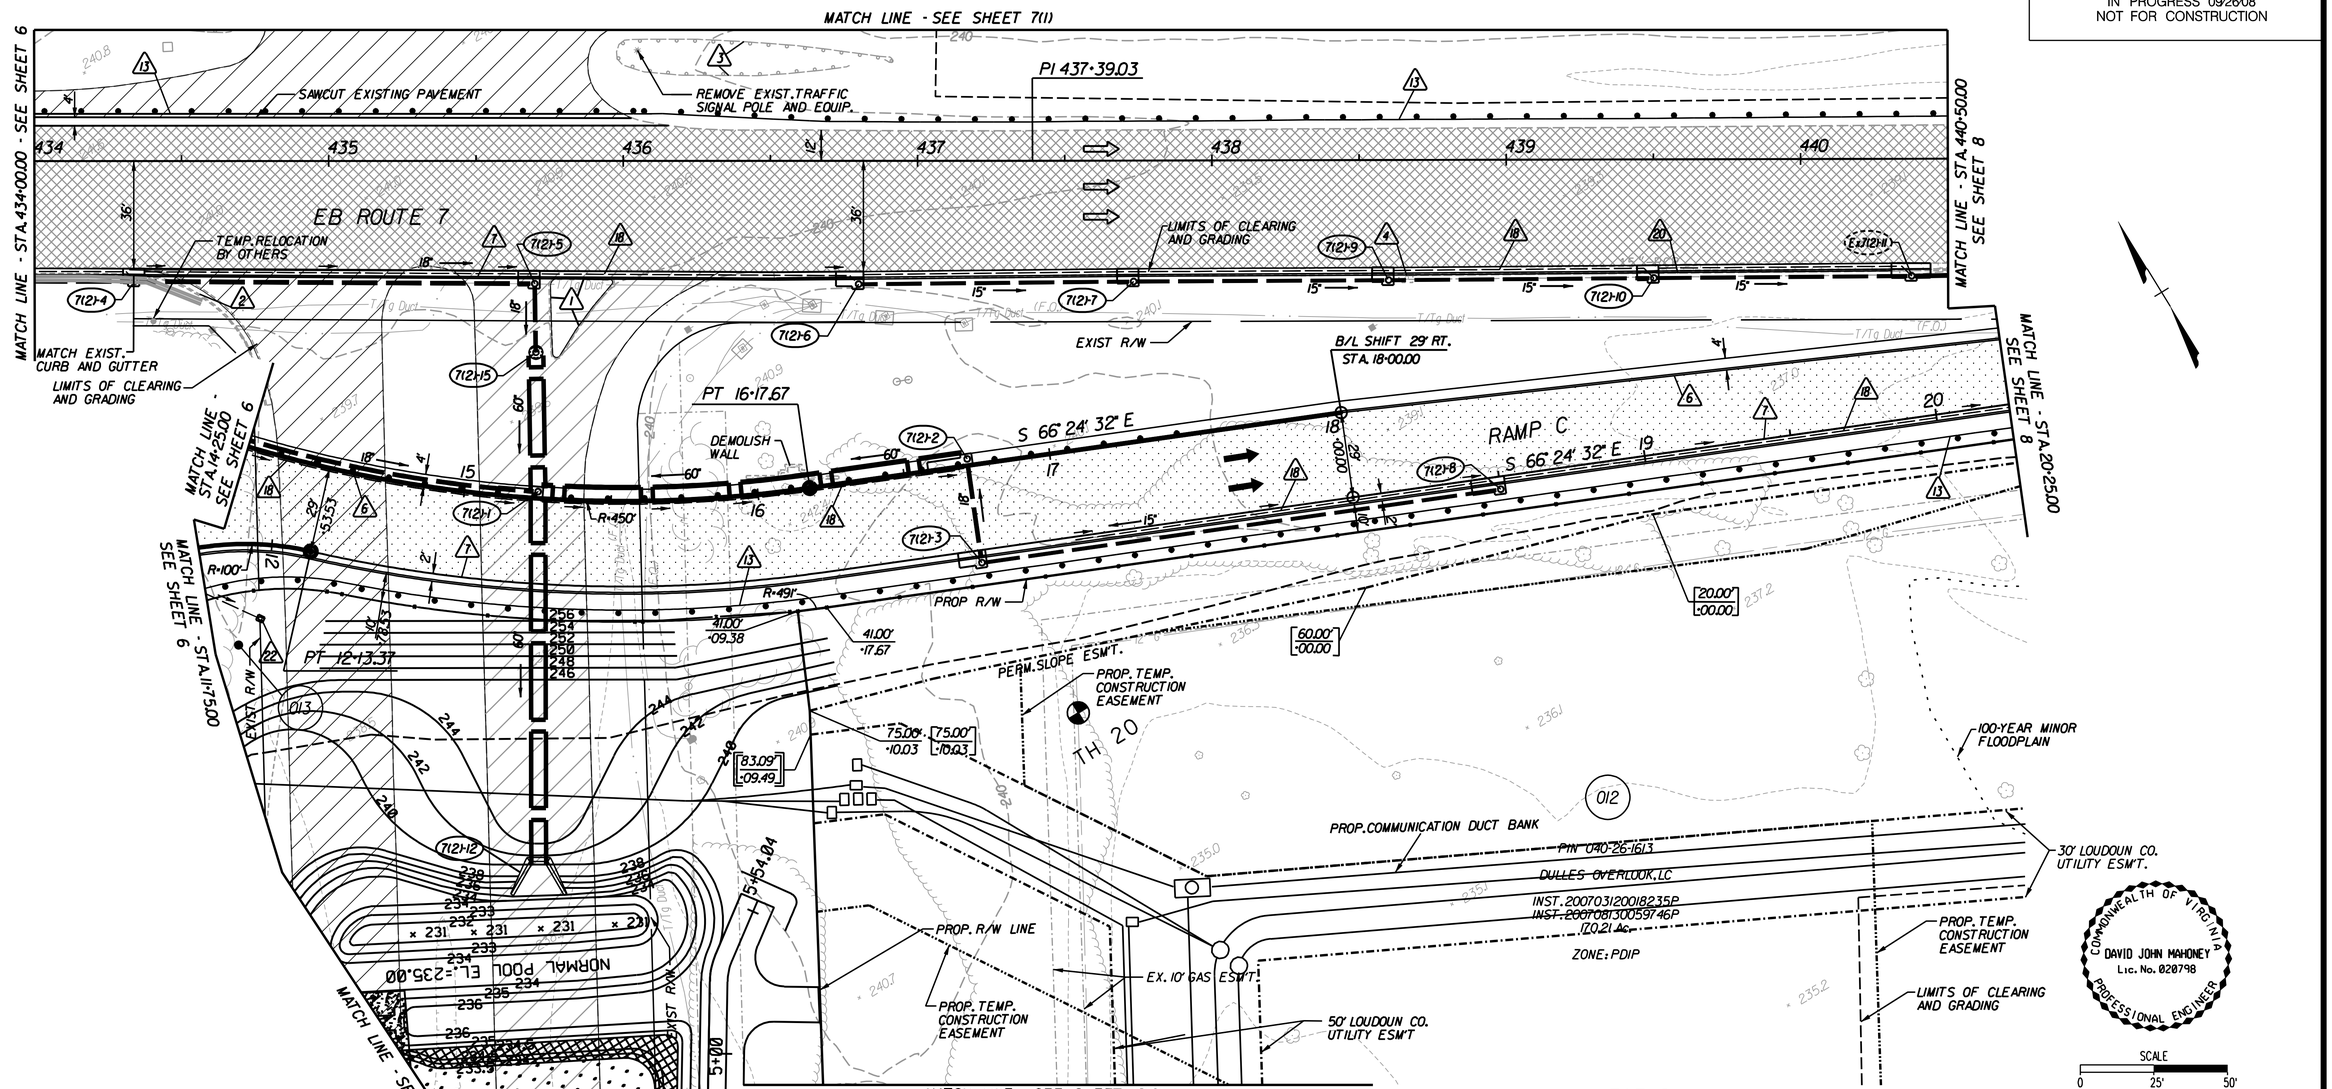

COMMONWEALTH OF VIRGINIA
DAVID JOHN MAHONEY
Lic. No. 020798
PROFESSIONAL ENGINEER

SCALE
0 25' 50'

KEYS

1 Remove Existing Curb
2 Remove Existing Curb and Gutter
3 Remove Existing Guardrail
4 Remove Existing Drop Inlet
5 Remove Existing Manhole
6 Curb, Std. CG-3 Req'd.
7 Curb and Gutter, Std. CG-7 Req'd.
8 Curb Ramp, Std. CG-12 Req'd.
9 Raised Med., Std. MS-1A Req'd.
10 Raised Grass Med., Std. MS-2 Req'd.
11 5' Sidewalk Req'd.
12 10' Trail Req'd.
13 Guardrail, Std. GR-2 Req'd.
14 Guardrail Terminal, Std. GR-9 Req'd.
15 Fixed Object Attachment, Std. GR-FOA-2 Type I Req'd.
16 Fixed Object Attachment, Std. GR-FOA-2 Type II Req'd.
17 Underdrain, Std. UD-2 Req'd.
18 Underdrain, Std. UD-4 Req'd.
19 Pipe To Be Abandoned and Plugged
20 Pipe To Be Removed
21 Stone For Erosion Control, Std. EC-1 Class I Req'd.
22 Endwall For Pipe Underdrain, Std. EW-12 Req'd.
23 Combination Underdrain, Std. CD-2 Req'd.
24 Guardrail Terminal Installation Site Preparation, Std. GR-SP Req'd.
25 Clean Out Existing Pipe
26 Clean Out Existing Structure
27 Back Up Berm Req'd.
28 Rock Check Dam Type I Req'd.
29 Remove Existing End Wall
30 Non-Perforated Outlet Pipe, St'd. UD-4 Req'd.

LEGEND

C - - - - - - Denotes Construction Limits In Cuts
F _ _ _ _ Denotes Construction Limits In Fills
Denotes Demolition of Pavement
Denotes Full Depth Pavement
Denotes Milling and Overlay
Denotes Overlay

REFERENCES (PROFILES, DETAIL & DRAINAGE DESCRIPTION SHEETS, ETC.)

1F(1), 1F(3)	Geometric Layout
1L(3a), 1L(4a)	Ramp C Detour Profile
2A(1), 2A(4)	Typical Sections
2I(3)	Drainage Descriptions
7B	E.B. Rte. 7 Profile
8C, 8D	Ramp C Profile

Note : Figures in parenthesis and dot - dot - dashed lines denote Temporary Easements.

Note : Figures in brackets and dot - dashed lines denote Permanent Easements.

Note : Figures in double brackets and dot - dashed lines denote Utility Easements.

PLAN NO.	PROJECT	FILE NO.	SHEET NO.
			7(2)