SURVEYED BY.....
SUPERVISED BY.....
DESIGNED BY.....

IN PROGRESS 10/7/08
NOT FOR CONSTRUCTION

DESIGN FEATURES RELATING TO CONSTRUCTION OR TO REGULATION AND CONTROL OF TRAFFIC MAY BE SUBJECT TO CHANGE AS DEEMED NECESSARY BY THE DEPARTMENT

REVISED	STATE	FEDERAL AID PROJECT	STATE ROUTE	STATE PROJECT	SHEET NO.
7/17/08	VA.		7		14(7)

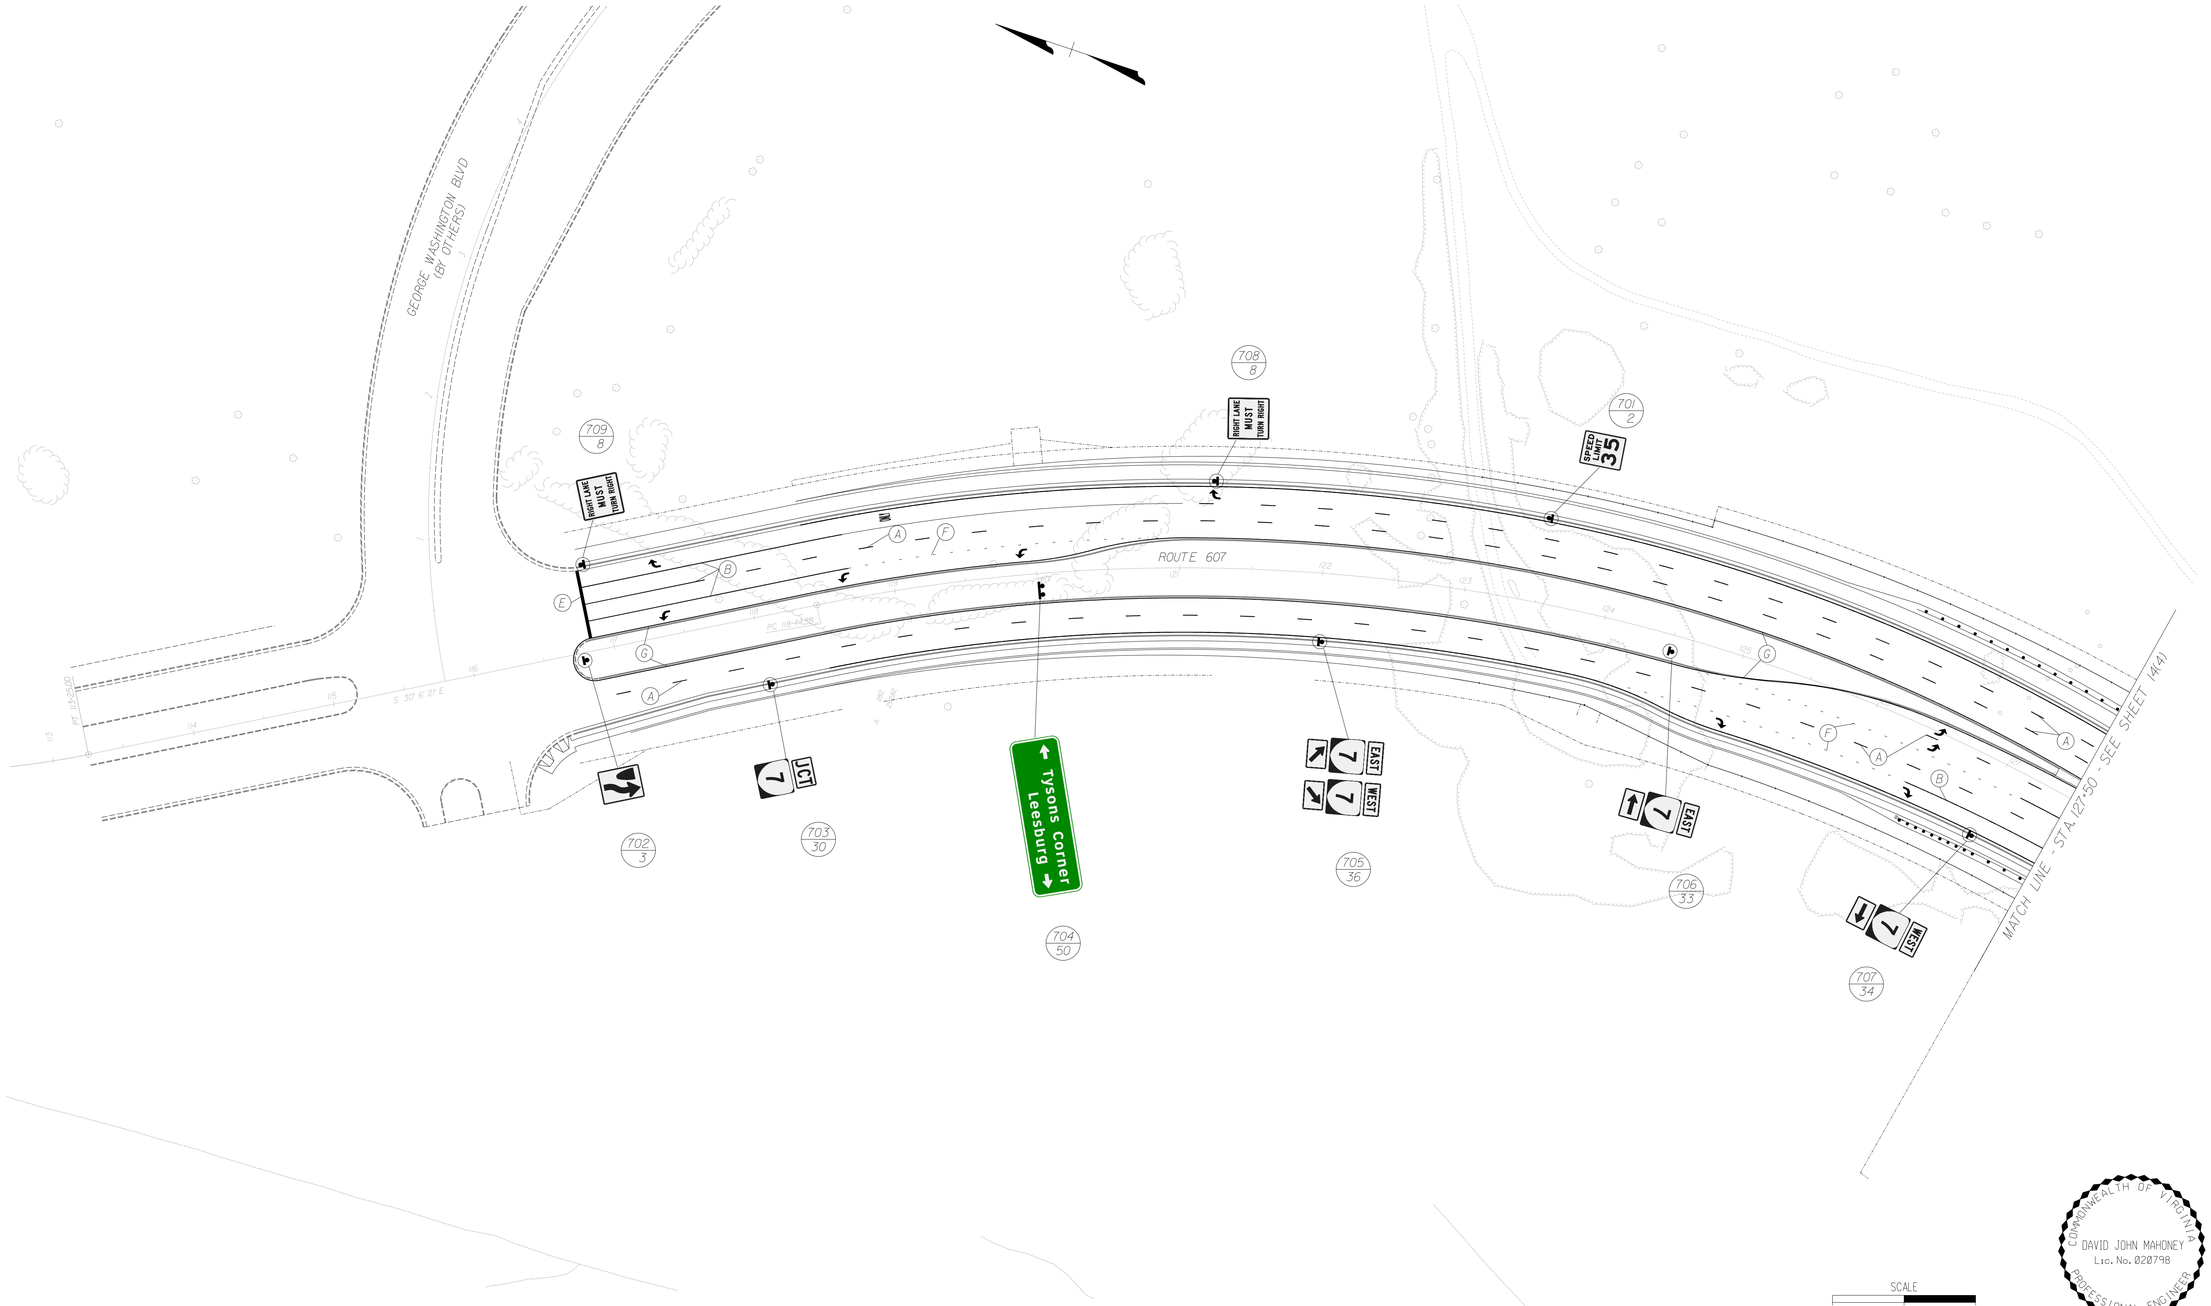

COMMONWEALTH OF VIRGINIA
DAVID JOHN MAHONEY
Lic. No. 020798
PROFESSIONAL ENGINEER

SCALE
0 50' 100'

PLAN NO.	PROJECT	FILE NO.	SHEET NO.
			14(7)