WATER LINE PROFILE

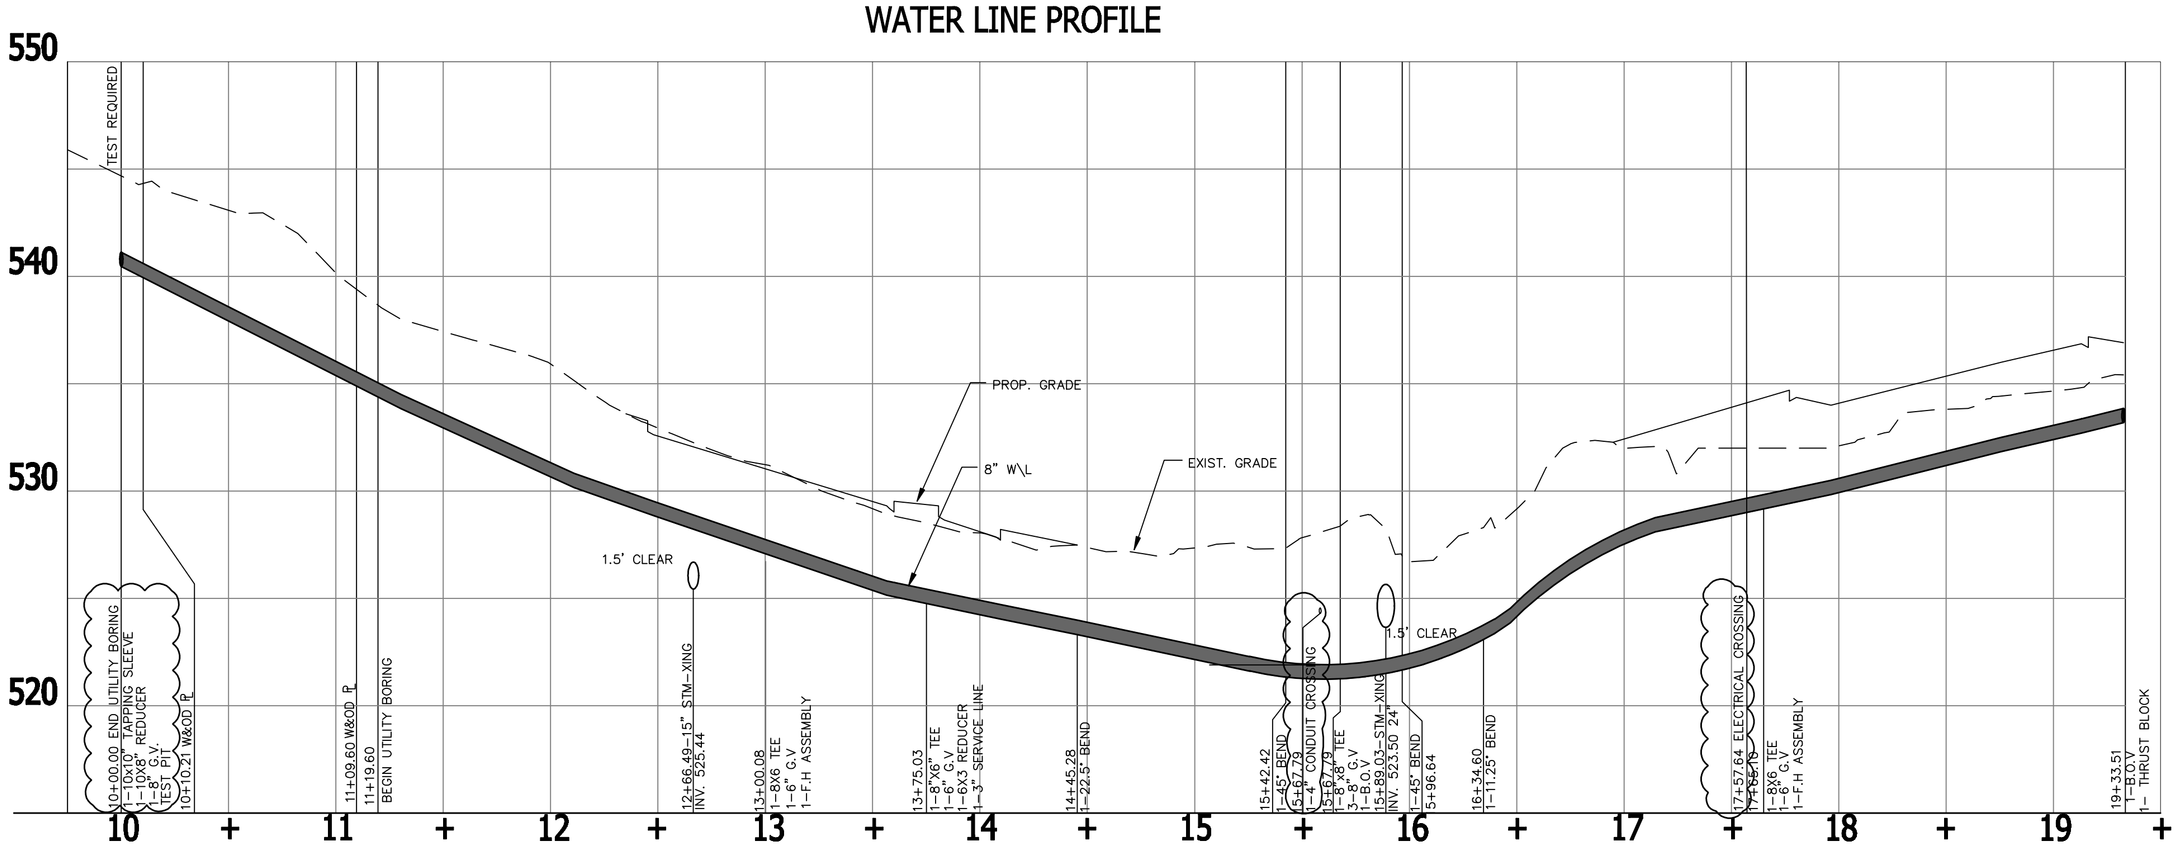

SCALE: 1"=50'

50' 0 50' 100'

SCALE: 1"=5'

5' 0 5' 10'

HUGHES GROUP ARCHITECTS
45640 WILLOW POND PLAZA
STERLING, VIRGINIA 20164
703.437.6600

CIVIL:
ALPHA CORPORATION
21351 Ridgetop Circle, Suite 200
Dulles, Va 20166
(703) 450-0800

STRUCTURAL:
EHLERT-BRYAN
1451 Dolley Madison Blvd. Suite 220
Mclean, VA 22101
(703) 827-9552

MECHANICAL/ELECTRICAL:
BRINJAC ENGINEERING
4000 Albermarle Street, NW
Washington, DC 20016
(202) 237-2750

PURCELLVILLE FIRE AND RESCUE

500 NORTH MAPLE AVENUE
PURCELLVILLE, VIRGINIA

WATERLINE PROFILE

KEY PLAN

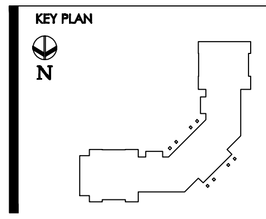

REVISIONS:

ISSUES:
05-25-07 PRELIMINARY SITE PLAN
11-07-07 ADDENDUM # 2

STAMP AND SEAL:

DATE: 05-25-07
SCALE:

PROJECT NO. 0611

SHEET: C-127