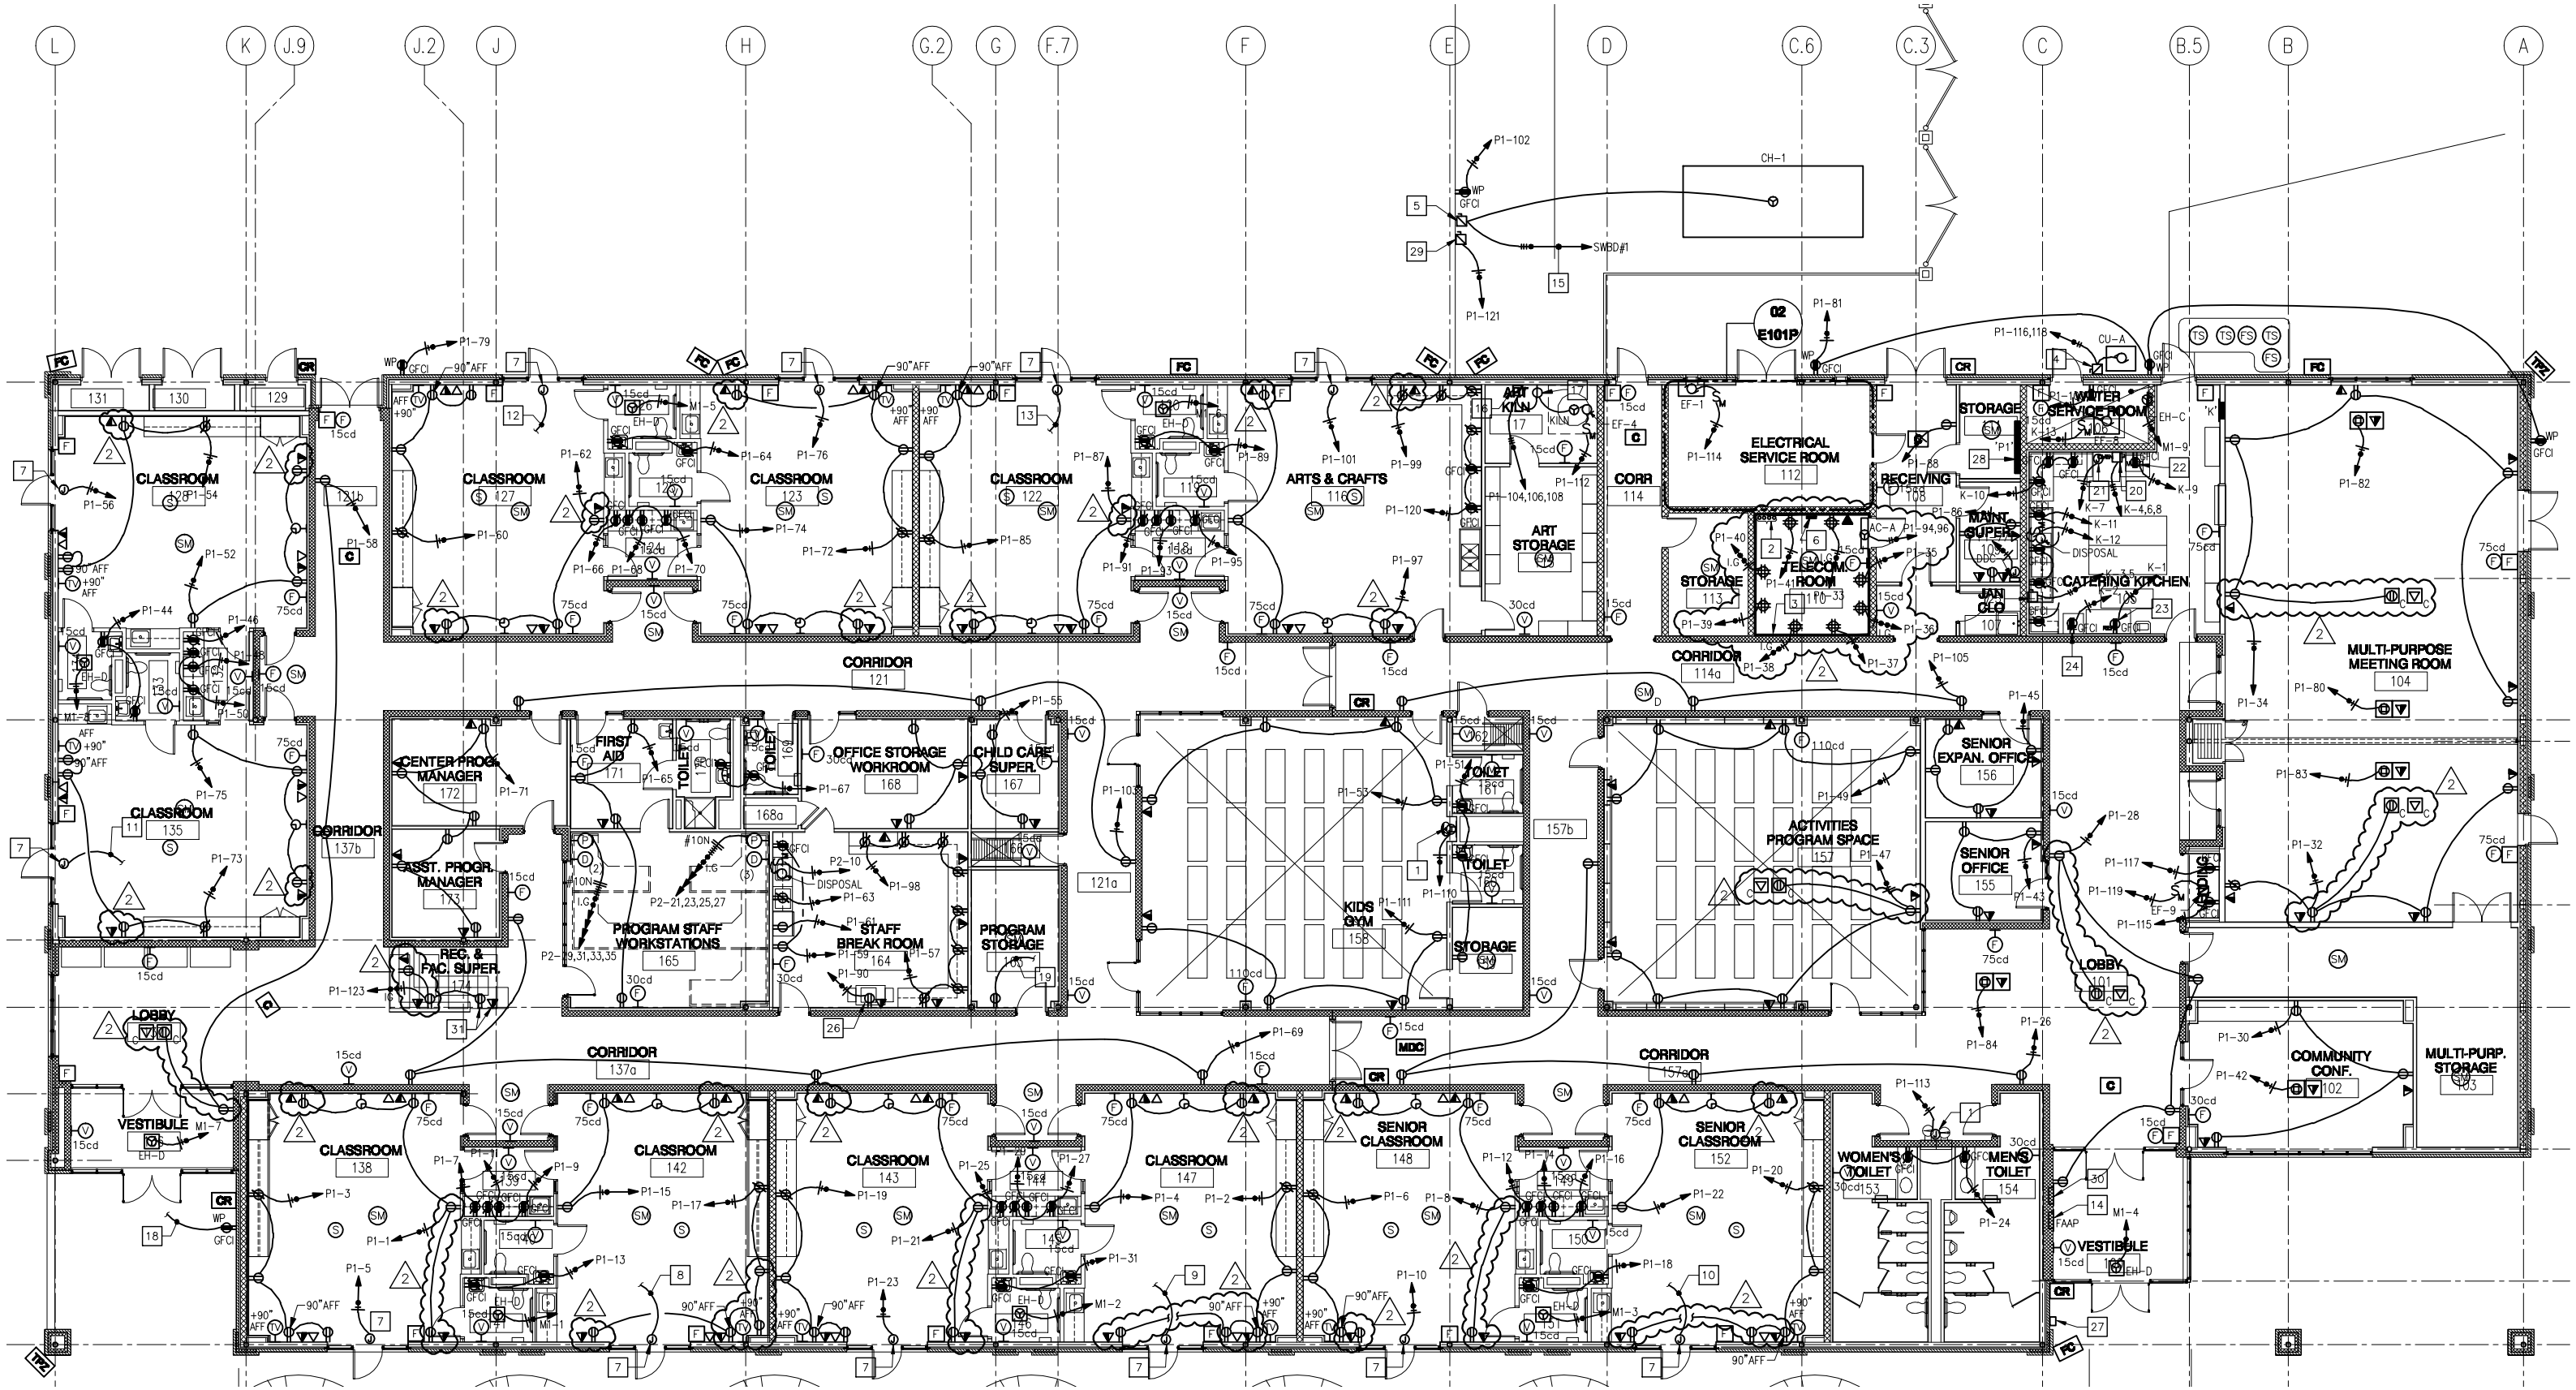

FLOOR POWER PLAN - ELECTRICAL

01
E101P

Scale: 1/16" = 1'-0"

Revision Number:	Date of Revision:	Revision Description:	Revision to Drawing:
2	03-16-07	ADDENDUM 2	E101P

POTOMAC ENERGY GROUP INC.
Consulting Engineers
20 South Quaker Lane
Alexandria, Virginia 22314
Phone: 703-683-5000
Fax: 703-823-3358

Drawn:	Checked:	Scale:	Date:	Re:
			03-16-07	

Project Name: DULLES SOUTH MULTI-PURPOSE FACILITY

Sketch Number: