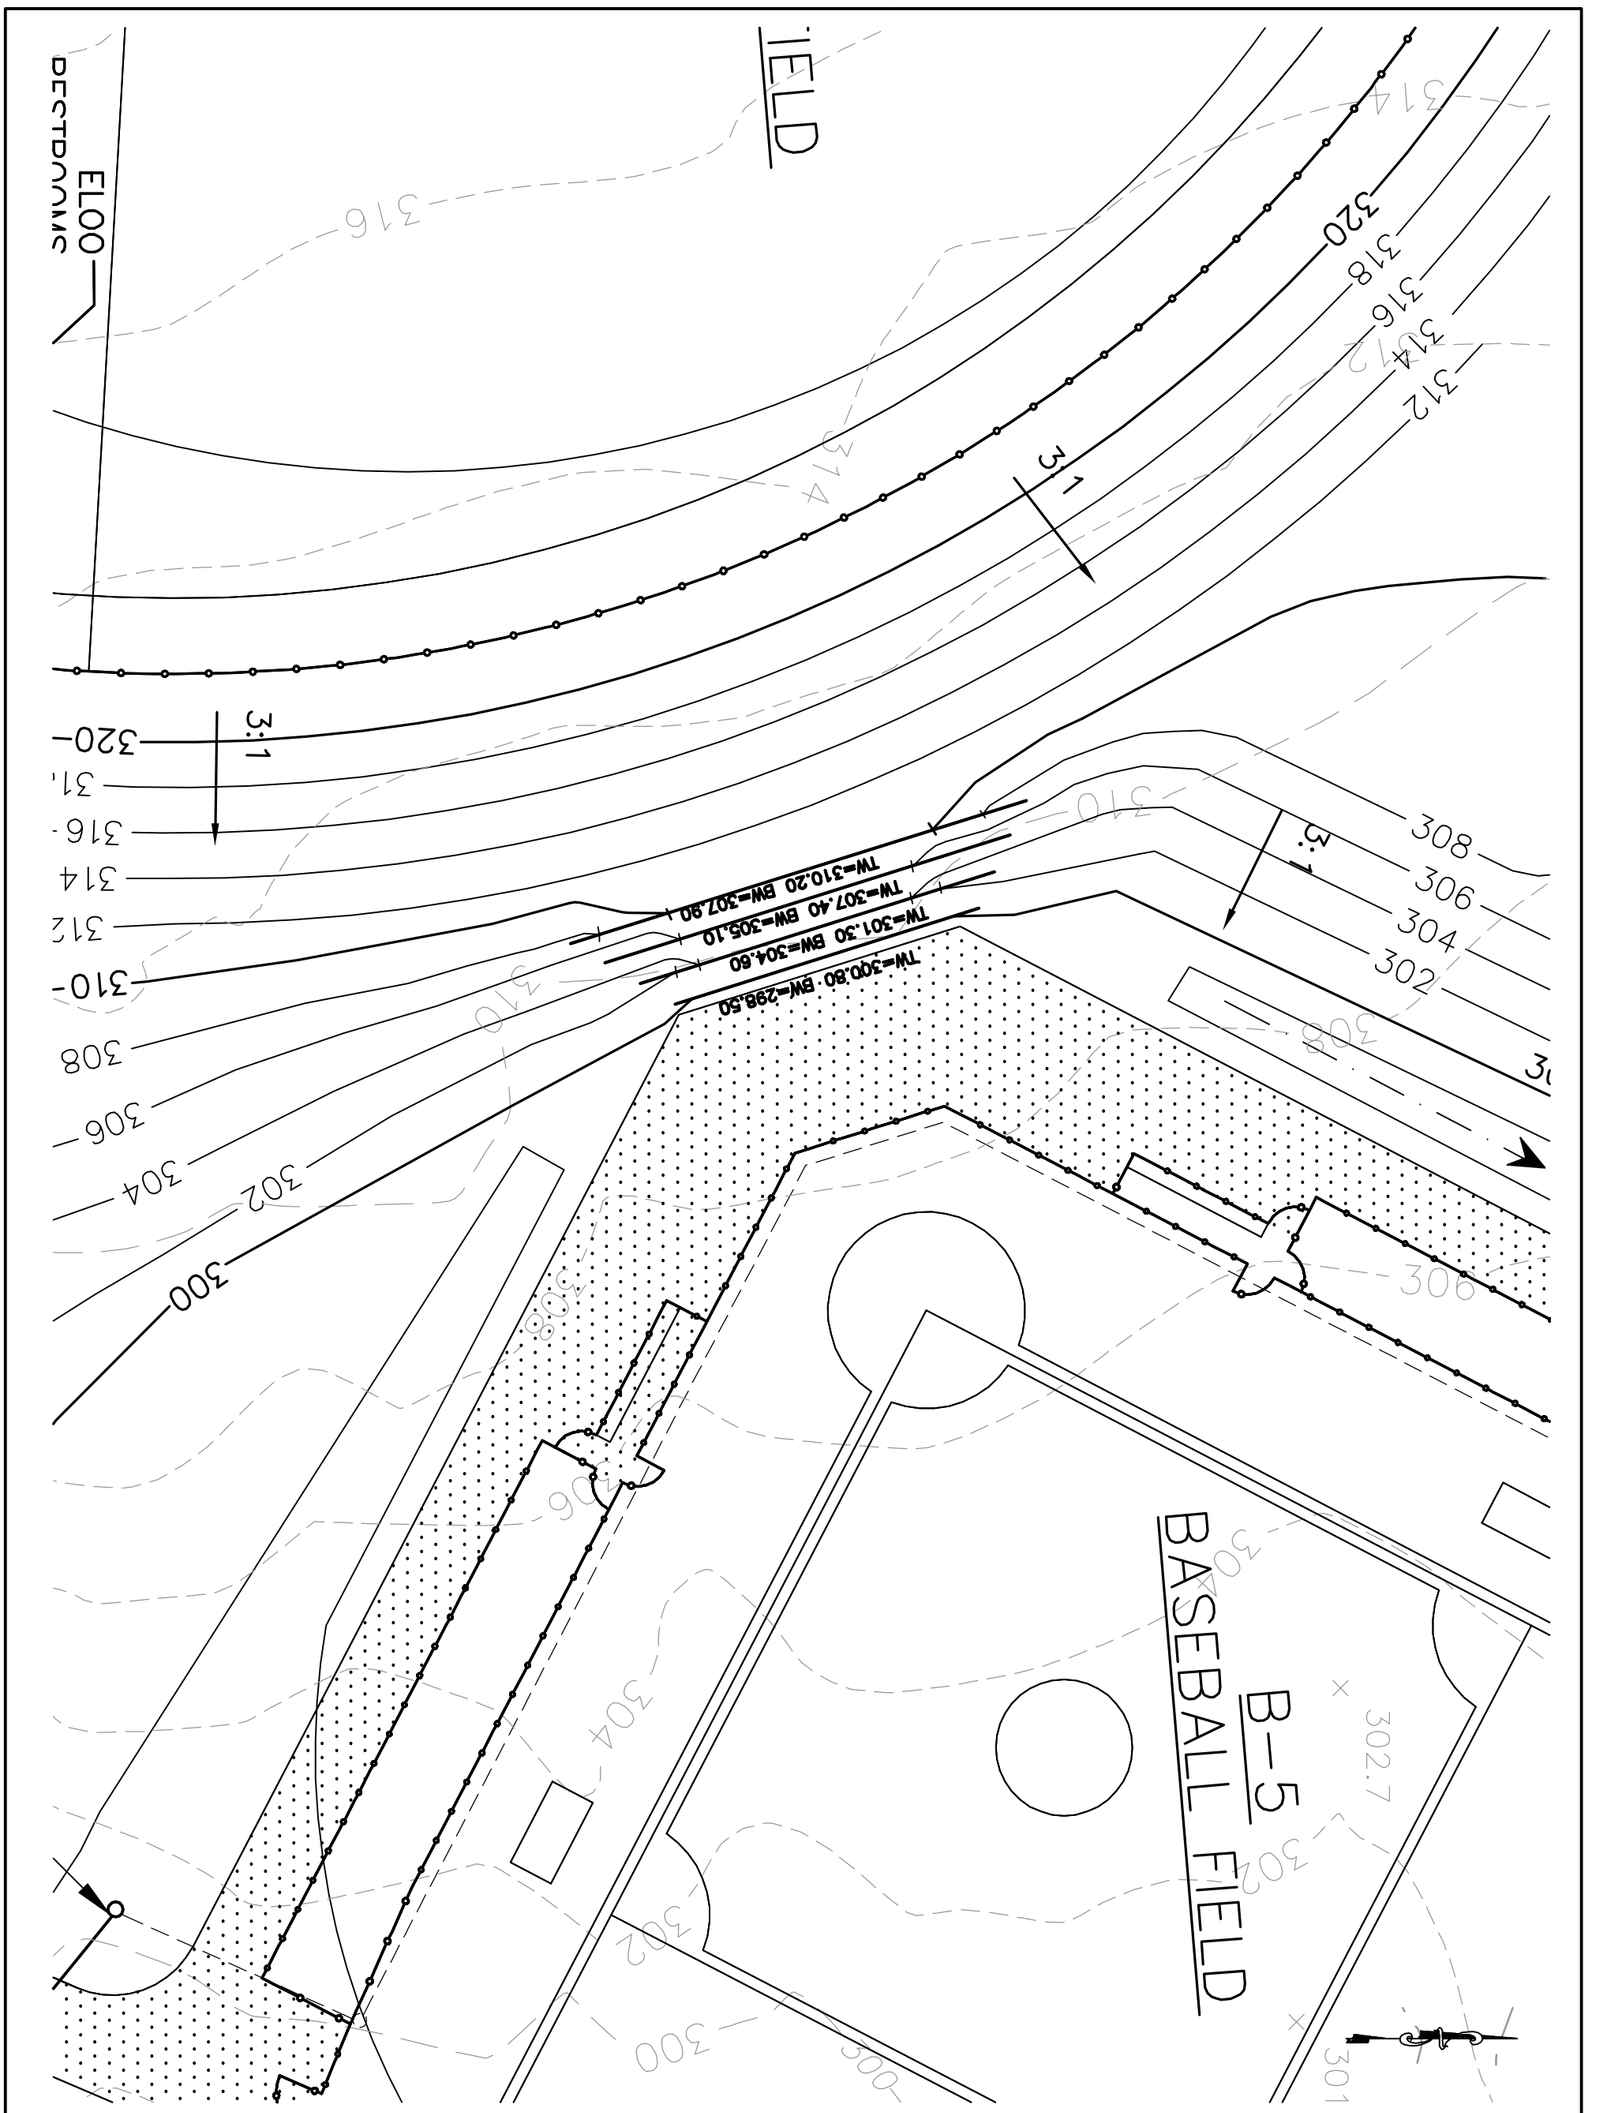

NOTE:

THE WALL LENGTHS AND ELEVATIONS ARE AS FOLLOWS

1. 42 FEET LONG, 298.50 BW, 300.80 TW
2. 49 FEET LONG, 301.30 BW, 304.60 TW
3. 56 FEET LONG, 305.10 BW, 307.40 TW
4. 63 FEET LONG, 307.90 BW, 310.20.TW

SCALE: 1" = 20'	BOLEN PARK RETAINING WALL	SKETCH 1 OF 1 VIEW Engineering