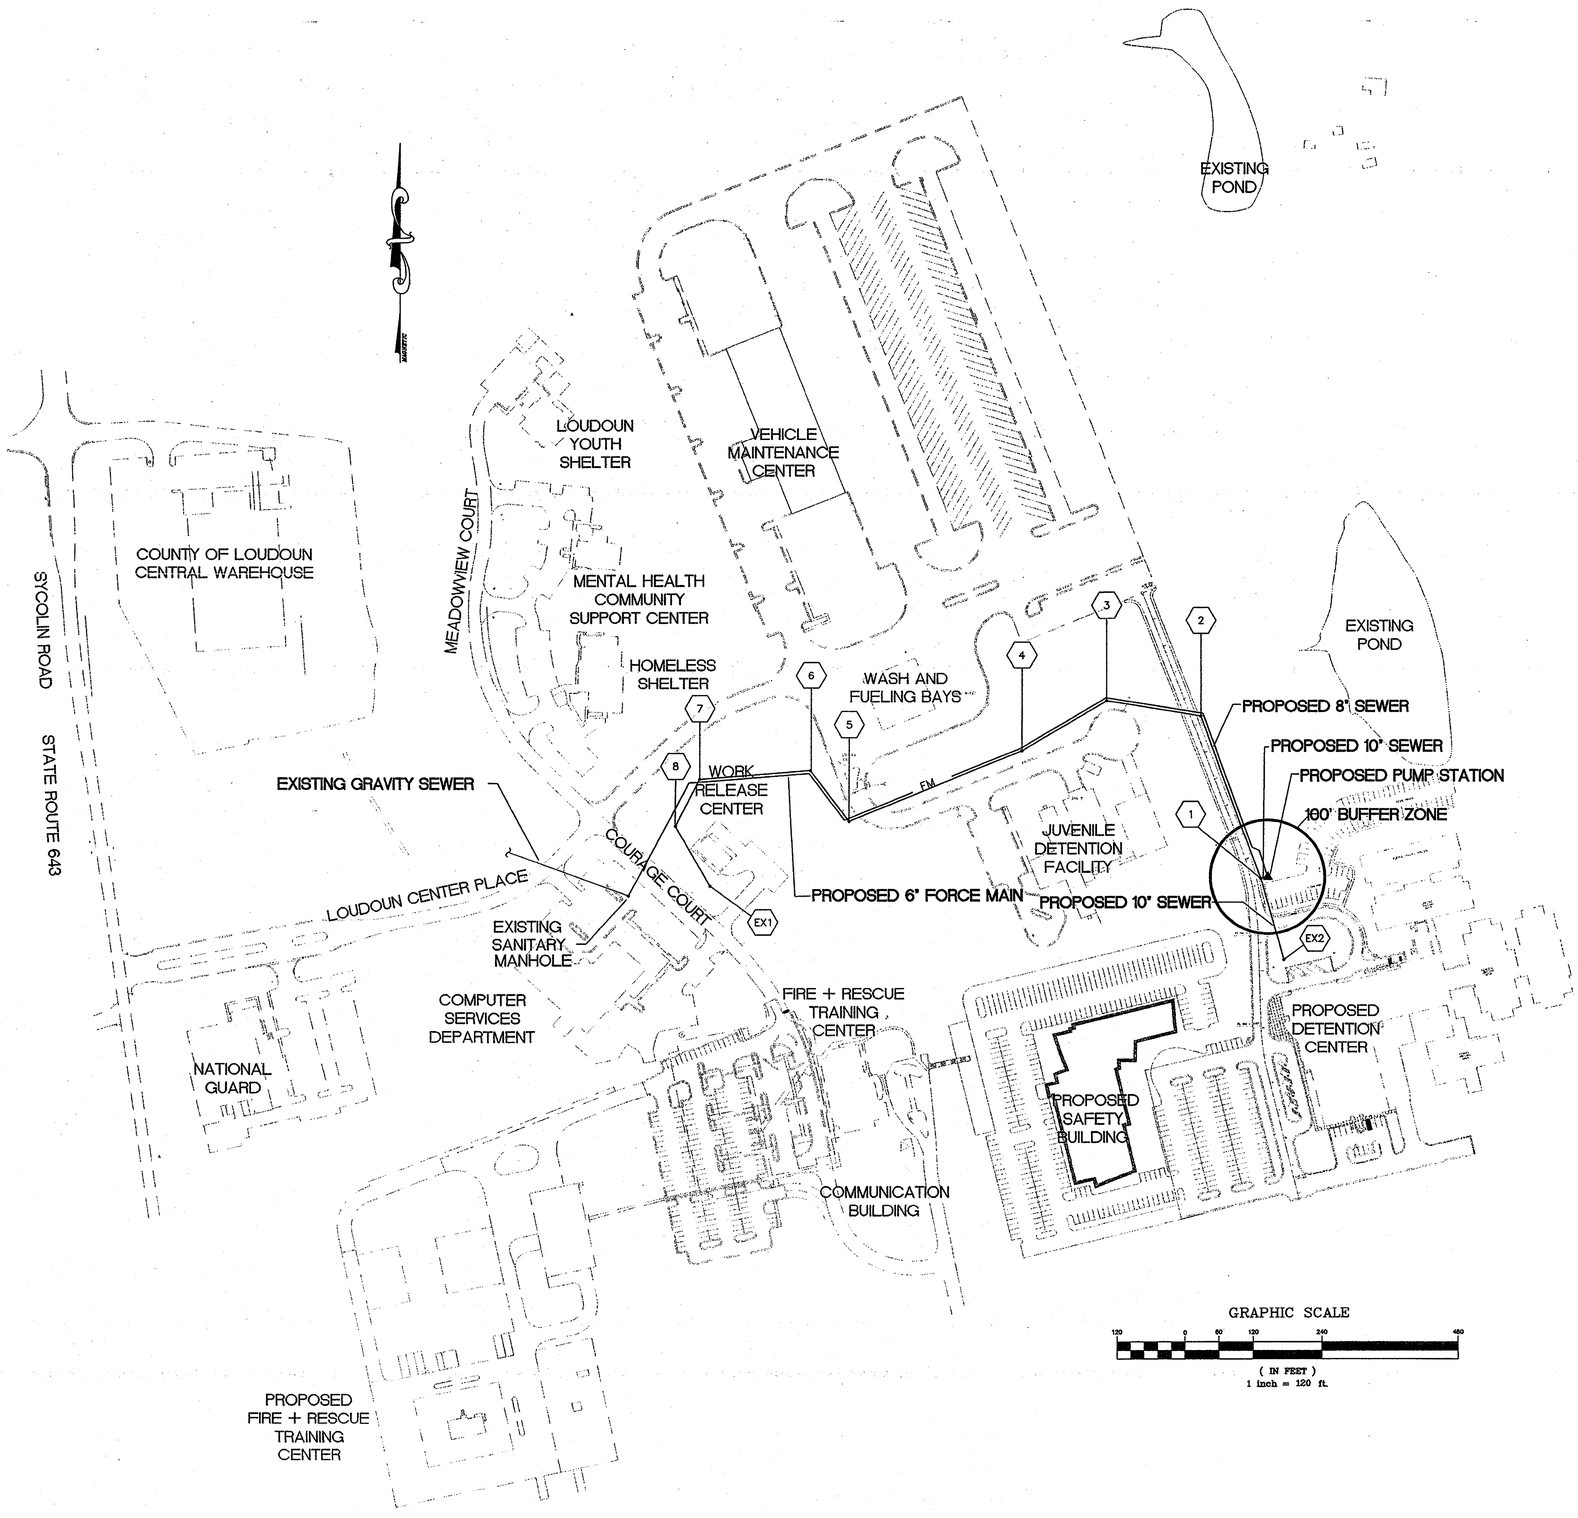

BID

COMMONWEALTH OF VIRGINIA
ALFRED R. WILLIAMS
No. 032037
11/29/04
PROFESSIONAL ENGINEER

VIRGINIA | NORTH CAROLINA | WEST VIRGINIA

THIS DRAWING PREPARED AT THE CORPORATE OFFICE
711 N. Courthouse Road | Richmond, VA 23236-4099
TEL 804.794.3500 FAX 804.794.7639 www.timmons.com

YOUR VISION ACHIEVED THROUGH OURS.

Site Development | Residential | Infrastructure | Technology

DATE	REVISION DESCRIPTION

DATE 11/29/04
DRAWN BY O.YERMOLAYEV
DESIGNED BY O.YERMOLAYEV
CHECKED BY A. WILLIAMS
SCALE AS SHOWN

TIMMONS GROUP

LOUDOUN DGS PUMP STATION
LOUDOUN COUNTY, VA
INDEX SHEET

JOB NO. 21831-201
SHEET NO. 2

These plans and associated documents are the exclusive property of TIMMONS GROUP and may not be reproduced in whole or in part and shall not be used for