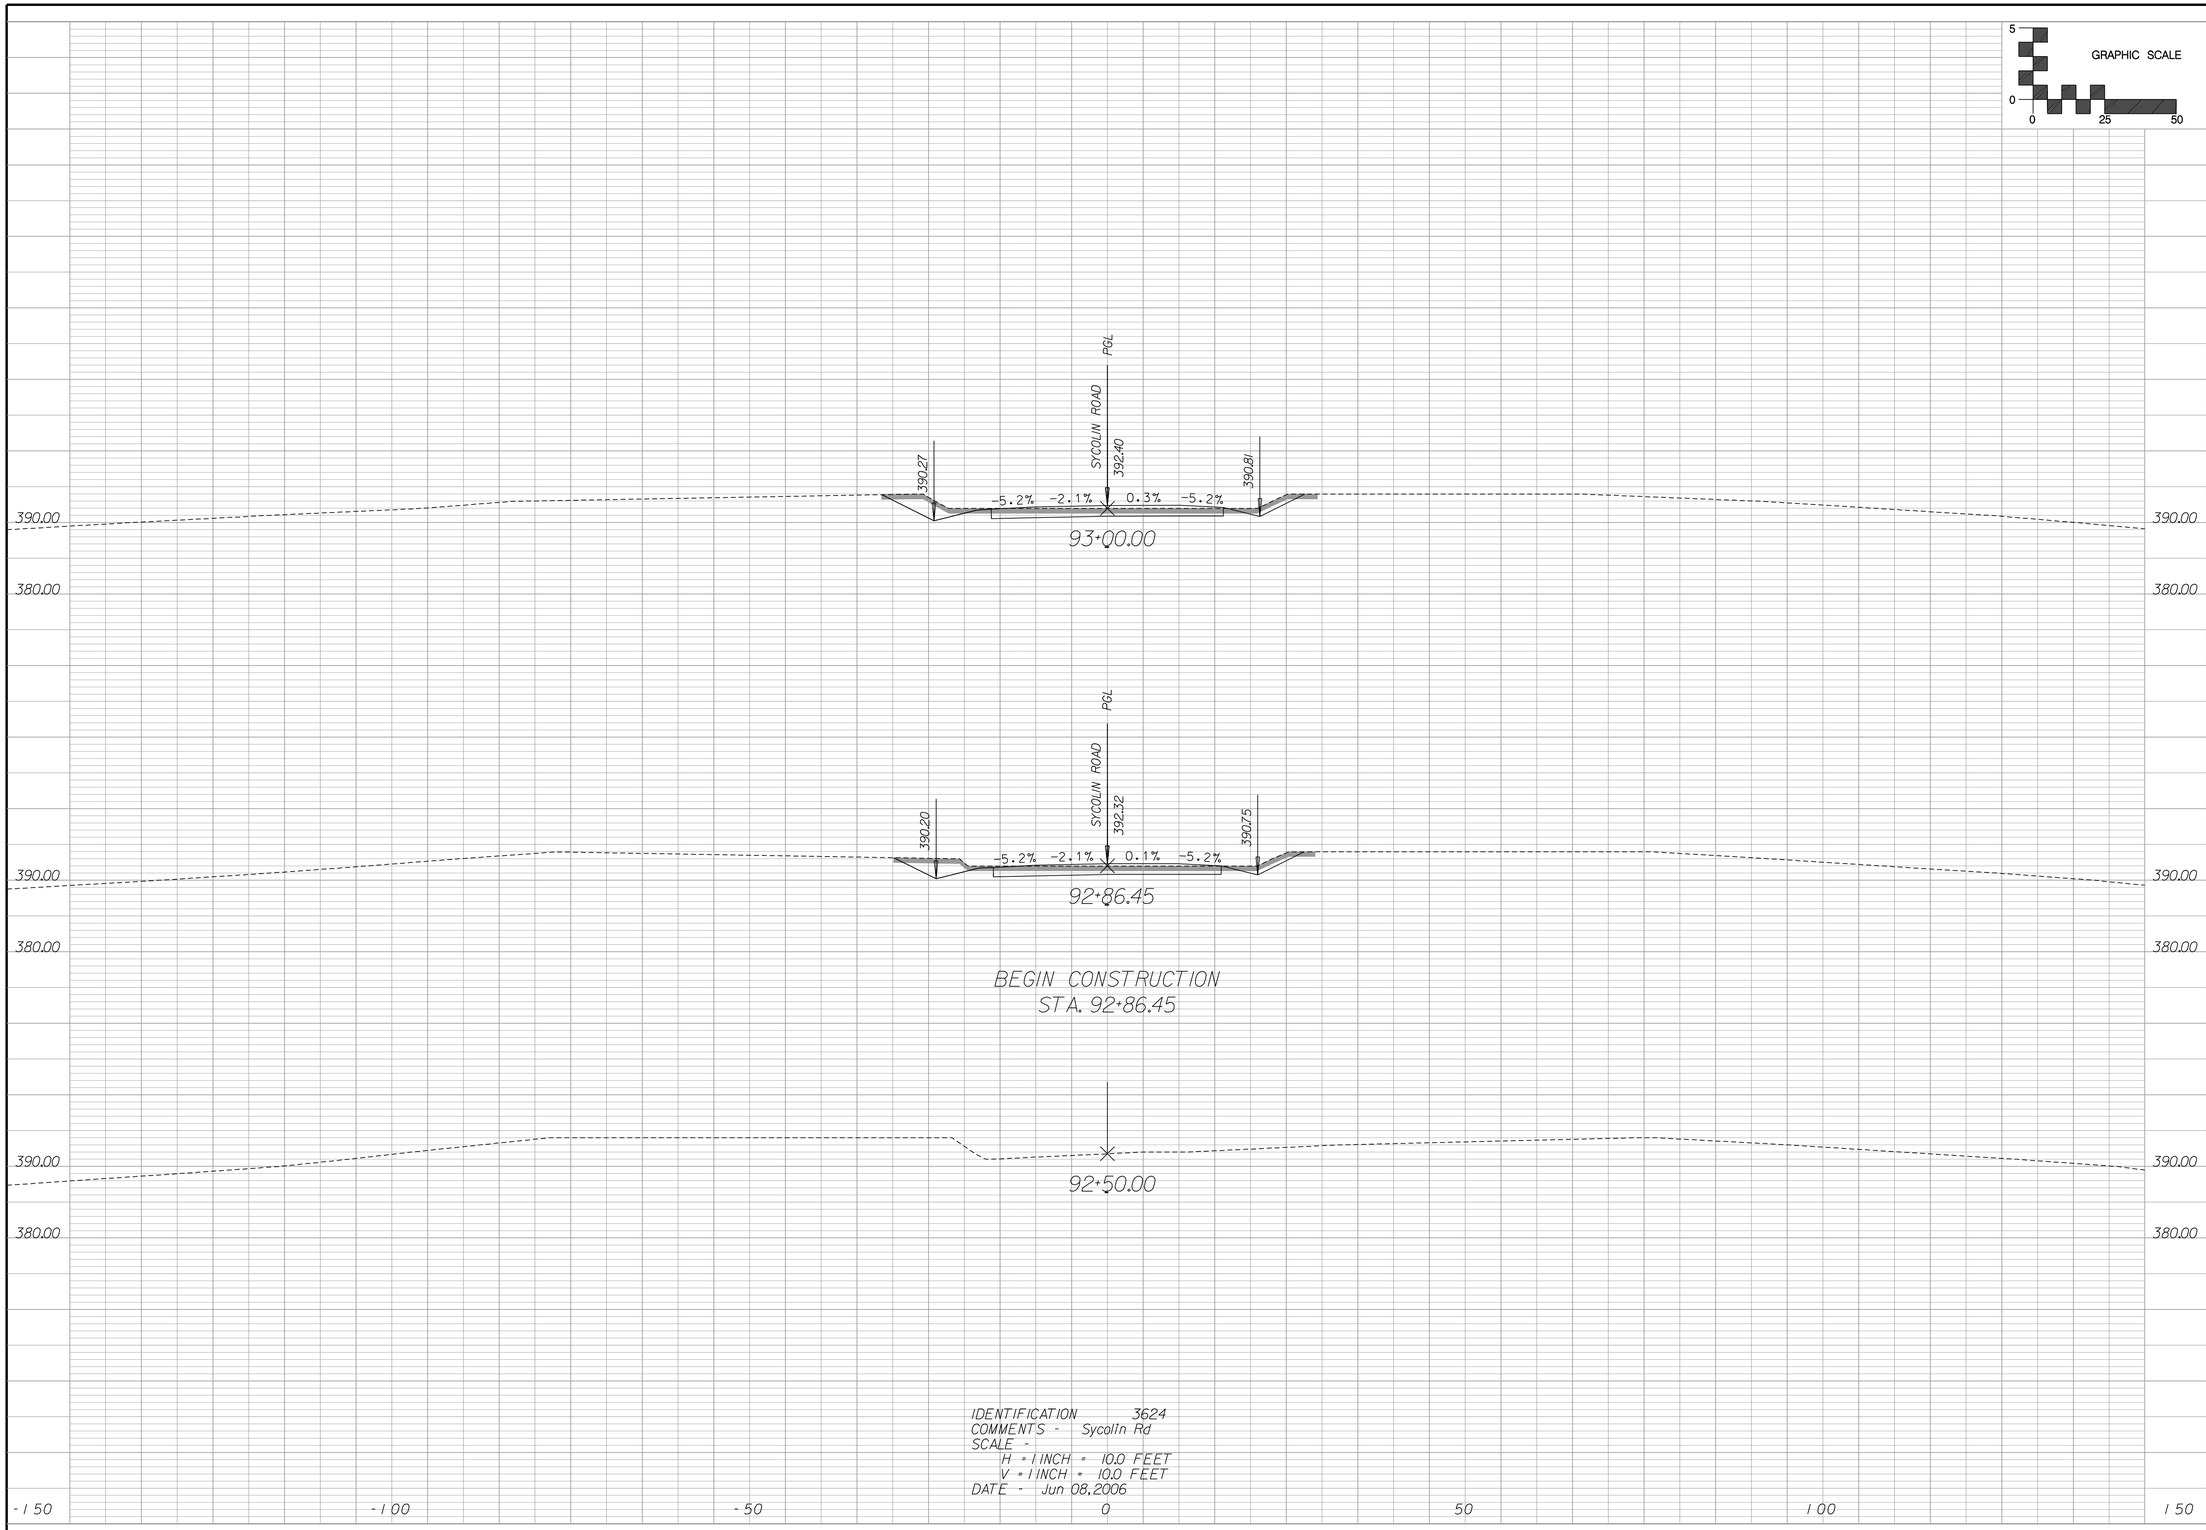

BY	DATE	DESCRIPTION
CM	8-13-08	REVISED PAVEMENT SECTION

* REVISIONS *

LOUDOUN COUNTY
OFFICE OF CAPITAL CONSTRUCTION

SYCOLIN ROAD WIDENING
(ROUTE 643)

SCALE: 1" = 25'
DATE: JUNE 2008

DESIGNED BY: TW/AP/BP
CADD DWG: AP/JD

DM|M HARRIS | AECOM

COMMONWEALTH OF VIRGINIA
Christopher McGuire
No. 43452
PROFESSIONAL ENGINEER

SHEET NO.
1