SURVEYED BY .....
SUPERVISED BY .....
DESIGNED BY ..... Dewberry (703) 849-0607.

DESIGN FEATURES RELATING TO CONSTRUCTION OR TO REGULATION AND CONTROL OF TRAFFIC MAY BE SUBJECT TO CHANGE AS DEEMED NECESSARY BY THE DEPARTMENT

REVISED	STATE	FEDERAL AID PROJECT	STATE ROUTE	STATE PROJECT	SHEET NO.
7/18/08	VA.		7		2L(10)

IN PROGRESS 092608
NOT FOR CONSTRUCTION

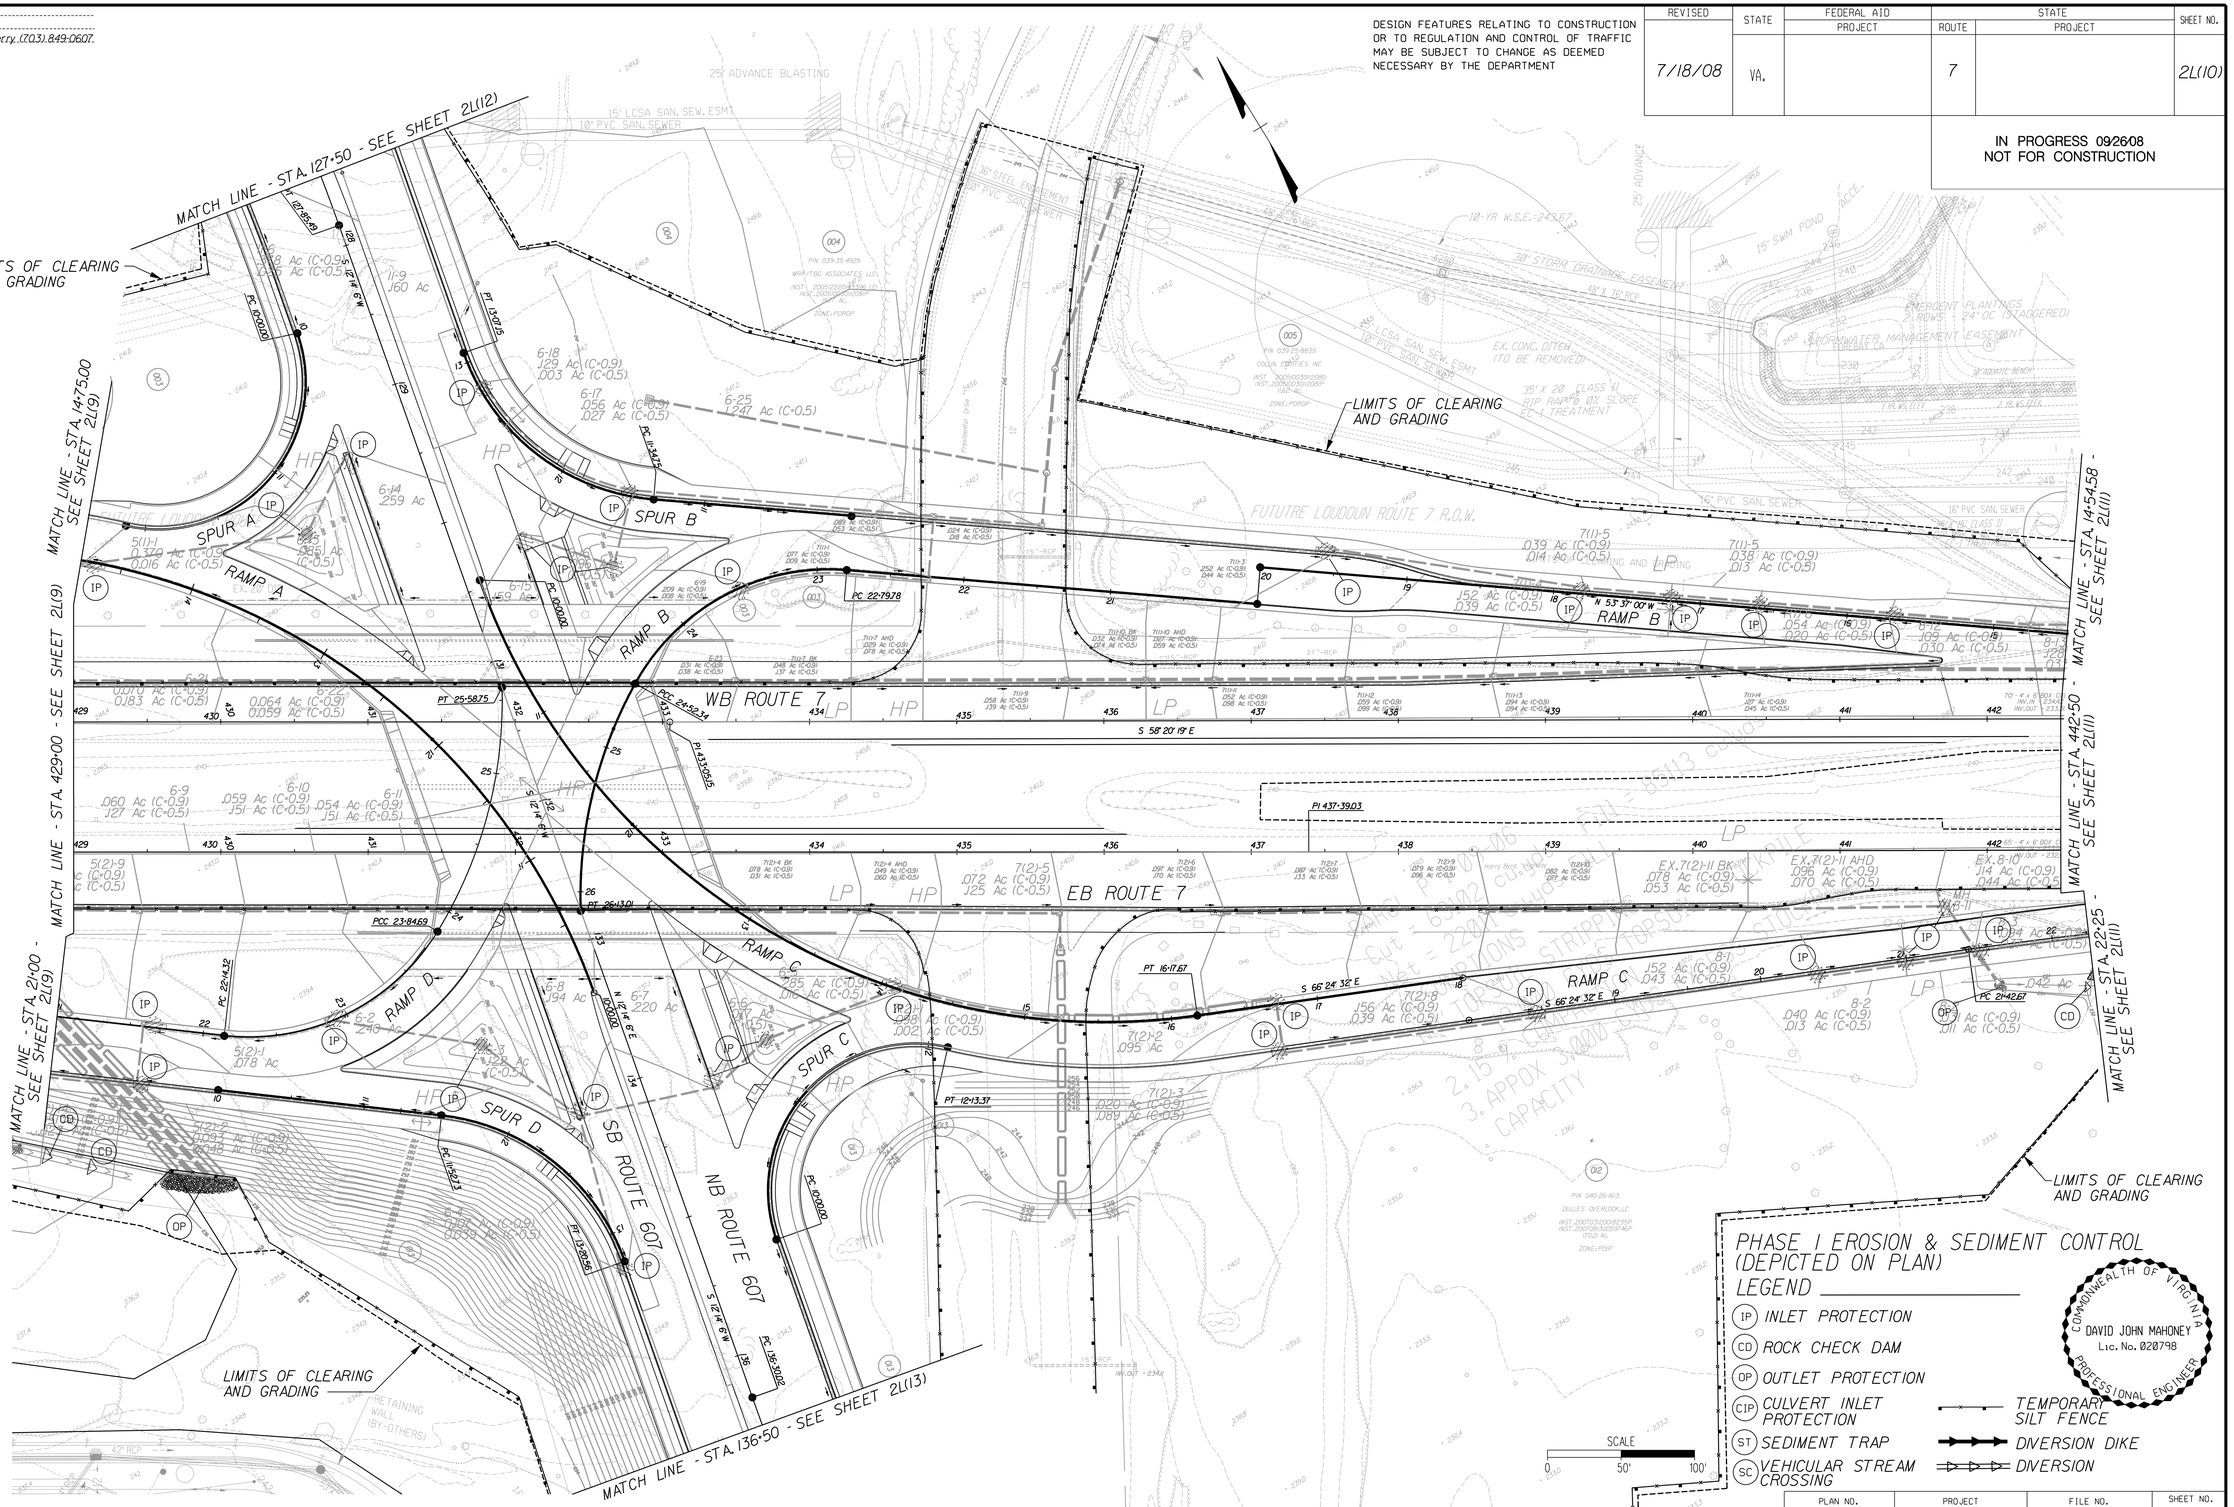

PLAN NO.	PROJECT	FILE NO.	SHEET NO.
			2L(10)