STORMDRAIN PROFILES

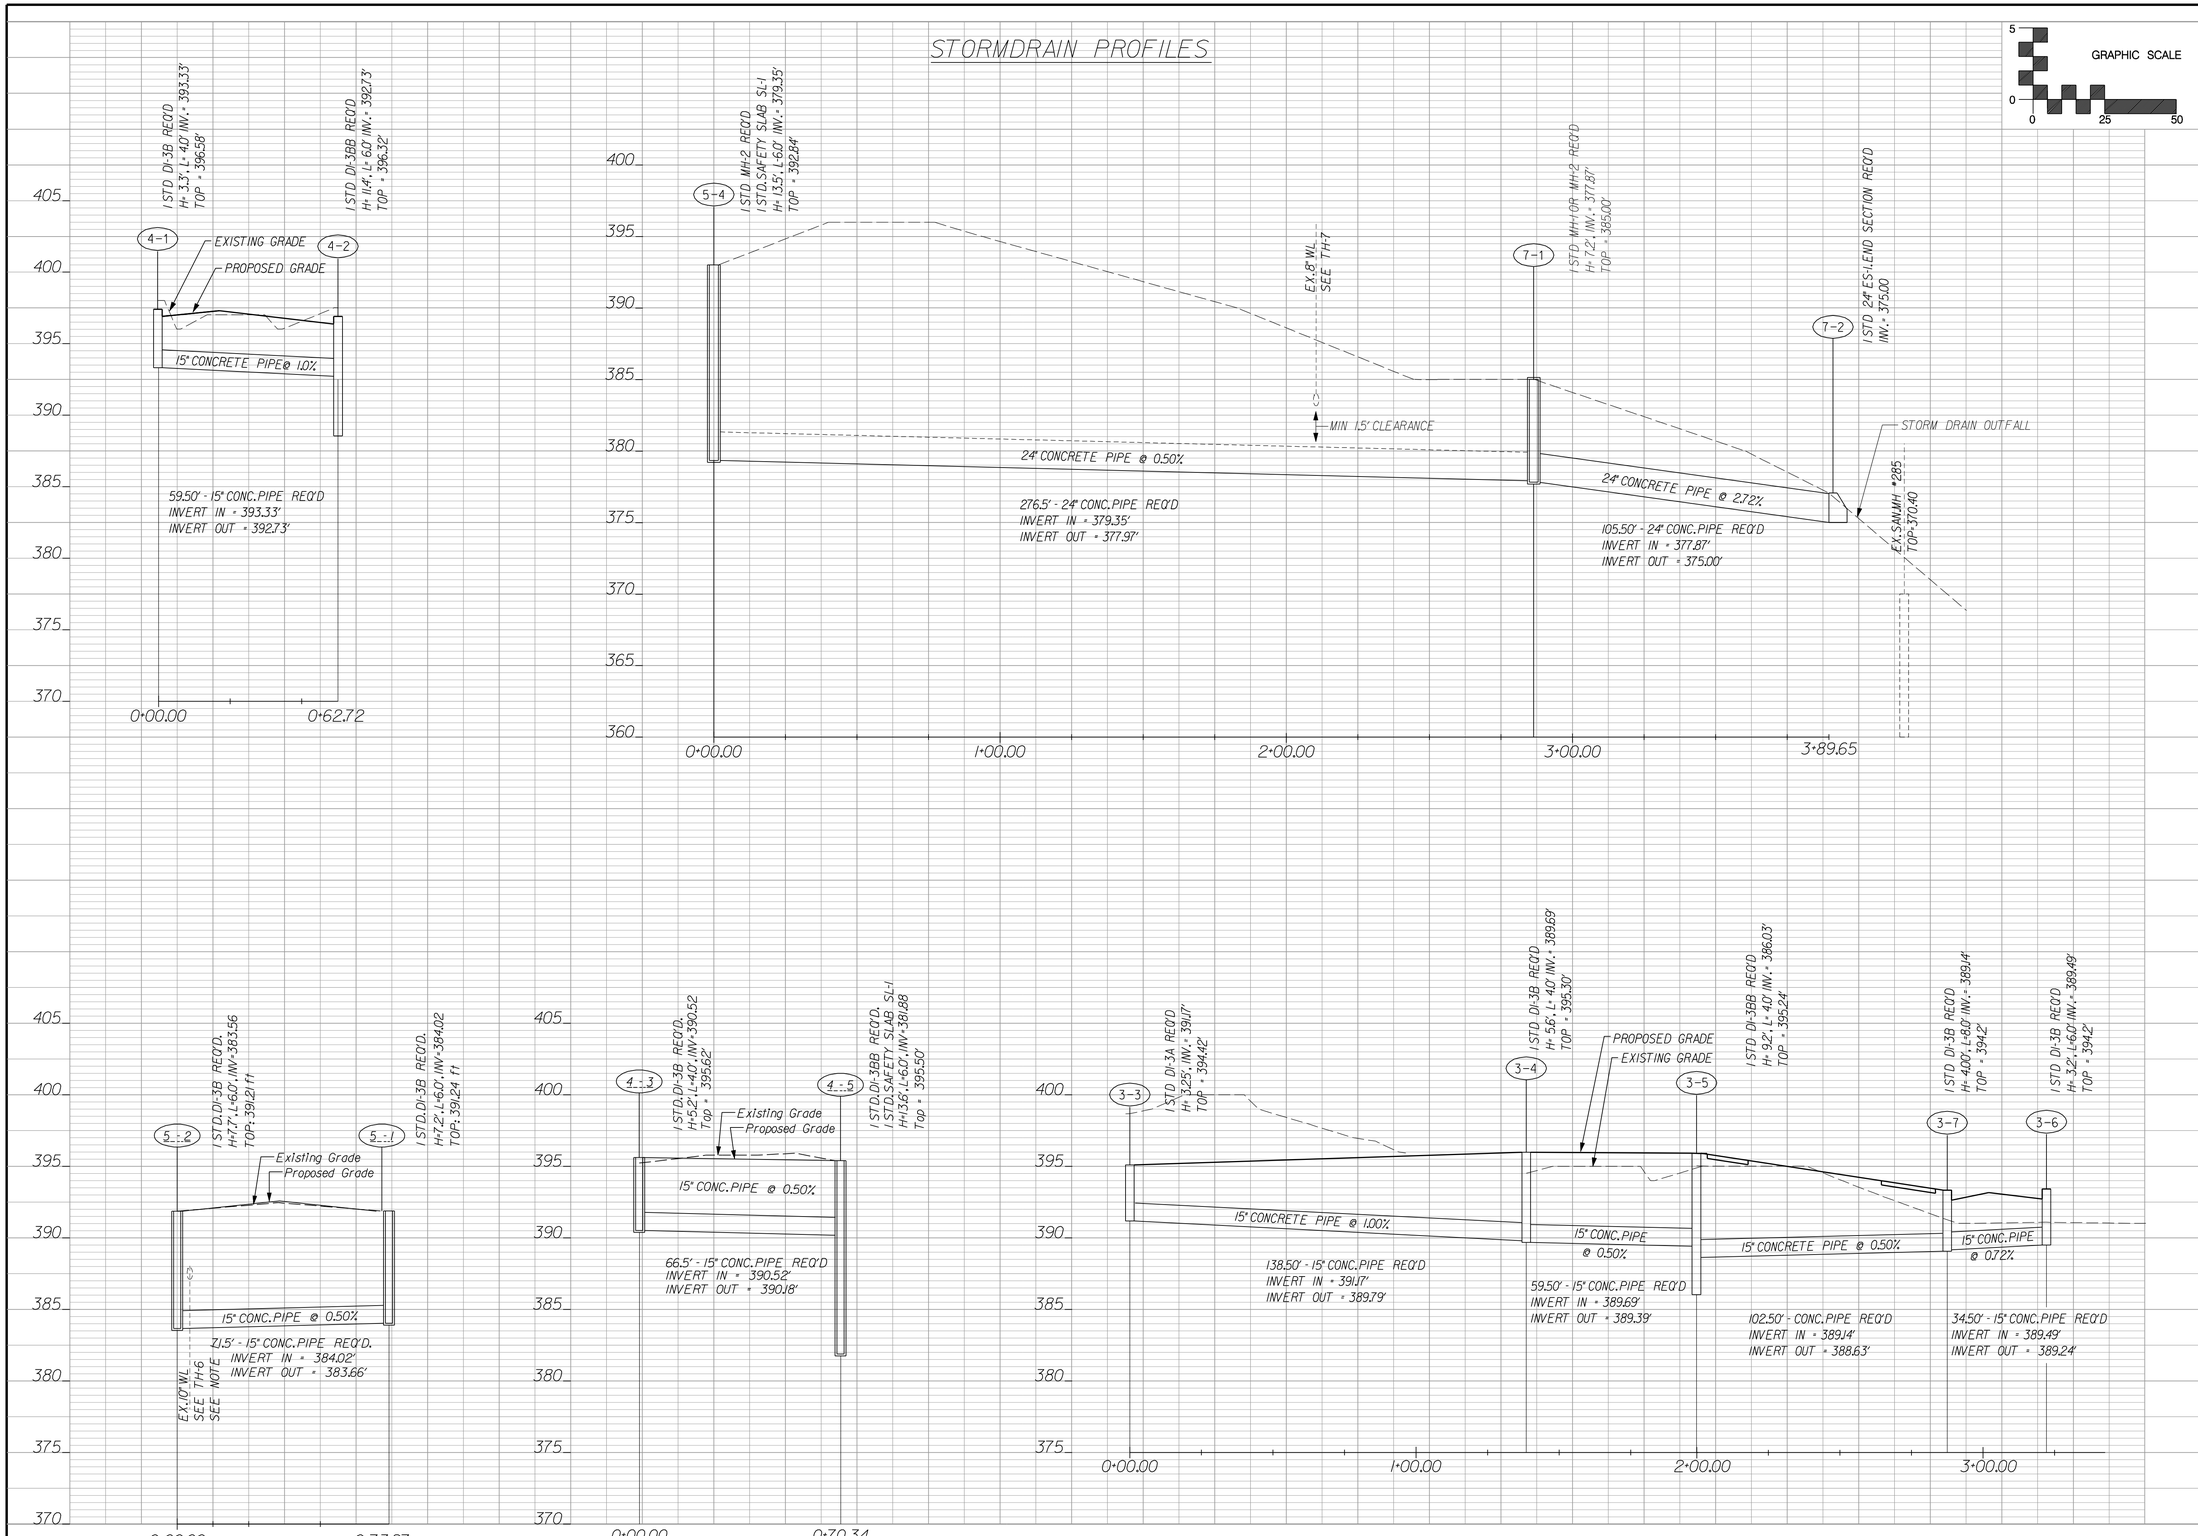

NOTES:

1. EXISTING WATERLINE NO LONGER IN SERVICE AND TO BE REMOVED BY CONTRACTOR.

BY	DATE	DESCRIPTION
CM	7-24-08	REVISED TOP ELEVATION FOR INLET 3-6 AND 3-7

* REVISIONS *

LOUDOUN COUNTY
OFFICE OF CAPITAL CONSTRUCTION

SYCOLIN ROAD WIDENING
(ROUTE 643)

SCALE: 1" = 25'
DATE: JUNE 2008

DESIGNED BY: TW/APBP
CADD DWG: AP/JD

DM|M HARRIS | AECOM

COMMONWEALTH OF VIRGINIA
Christopher McGuire
No. 43452
PROFESSIONAL ENGINEER

SHEET NO.
2D1