


1 **ELECTRICAL LOWER LEVEL FLOOR PLAN - LIGHTING**
1/8" = 1'-0"

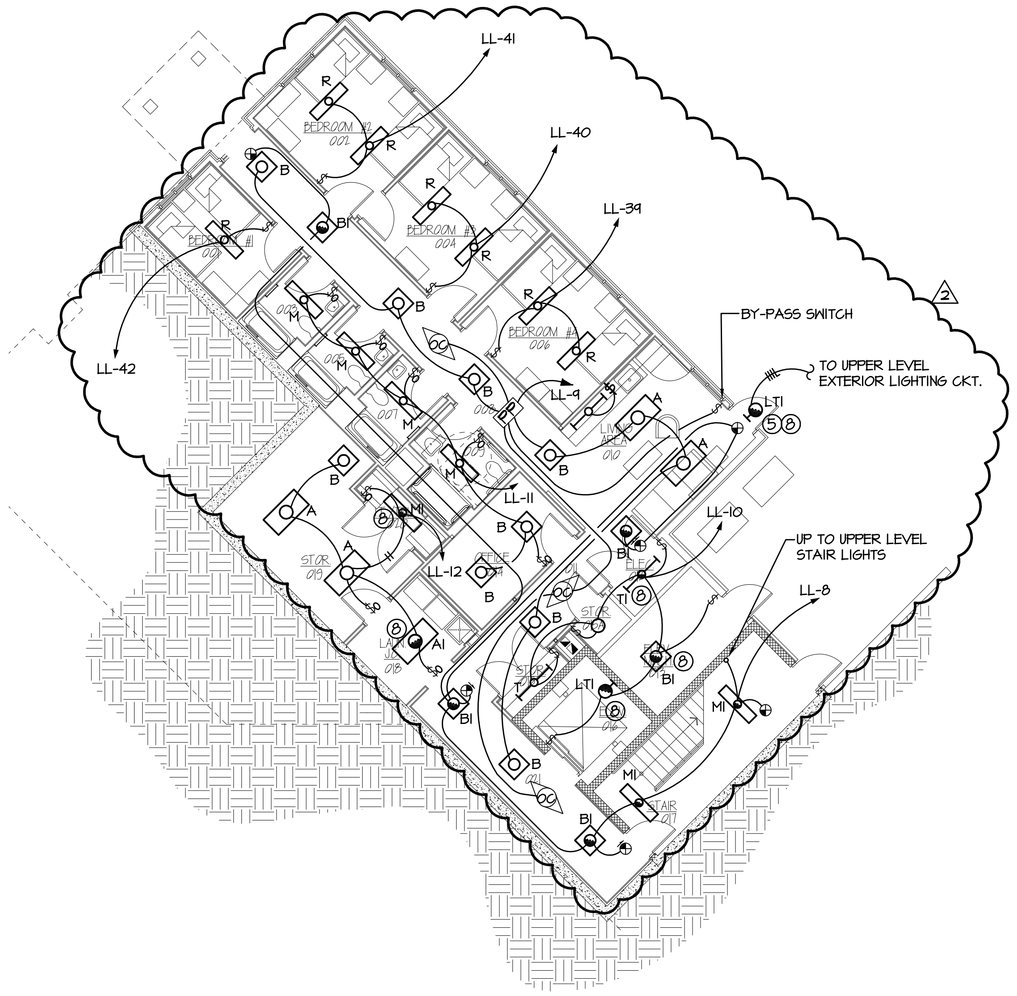


1 **ELECTRICAL UPPER LEVEL FLOOR PLAN**
1/8" = 1'-0"

## KEYED DRAWING NOTES:

1. ALL LIGHTING IN THIS AREA TO REMAIN UNLESS OTHERWISE NOTED.
2. LIGHT FIXTURES IN FOOD PREPARATION AREAS TO HAVE COVERED LENS BETWEEN LIGHT BULBS & AREAS BELOW.
3. WIRE THE EMERGENCY BATTERY PACK LIGHTS AHEAD OF THE ROOM LIGHT CONTROL SWITCH.
4. VIA PHOTOCELL/TIMER CONTROLLED LIGHTING CONTACTOR, MECHANIGALLY HELD, LOCATED IN MECH/ELEC. 113. LOCATE PHOTOCELL AT ROOF LEVEL FACING NORTH.
5. INSTALL REMOTE BATTERY PACK INDOOR, NOT MORE THAN 5'-0" (FIVE FEET) FROM THE FIXTURE AS PRACTICABLE.
6. NOT USED.
7. NOT USED.
8. THE EMERGENCY LIGHTING FIXTURE SHALL BE WIRED SUCH THAT THE SWITCH CONTROLS THE FIXTURE DURING EITHER NORMAL OR OUTAGE POWER CONDITION. PROVIDE UNSWITCHED PHASE WIRE SUCH THAT DURING POWER OUTAGE THE SWITCH IS "ON" THE FIXTURE WILL BE ON BATTERY BACK-UP BE AUTOMATICALLY .
9. FOR WIRING OF BY-PASS SWITCH, POWER PACK, OCCUPANCY SENSOR AND LIGHTING FIXTURES REFER TO SENSOR MANUFACTURER WIRING DIAGRAM.

| No. | Description | Date | App. |
|---|---|---|---|
| | BID SET | 8/26/08 | |
| 1 | ADDENDUM #1 | 9/11/08 | |
| 2 | ADDENDUM #4 | 9/22/08 | |

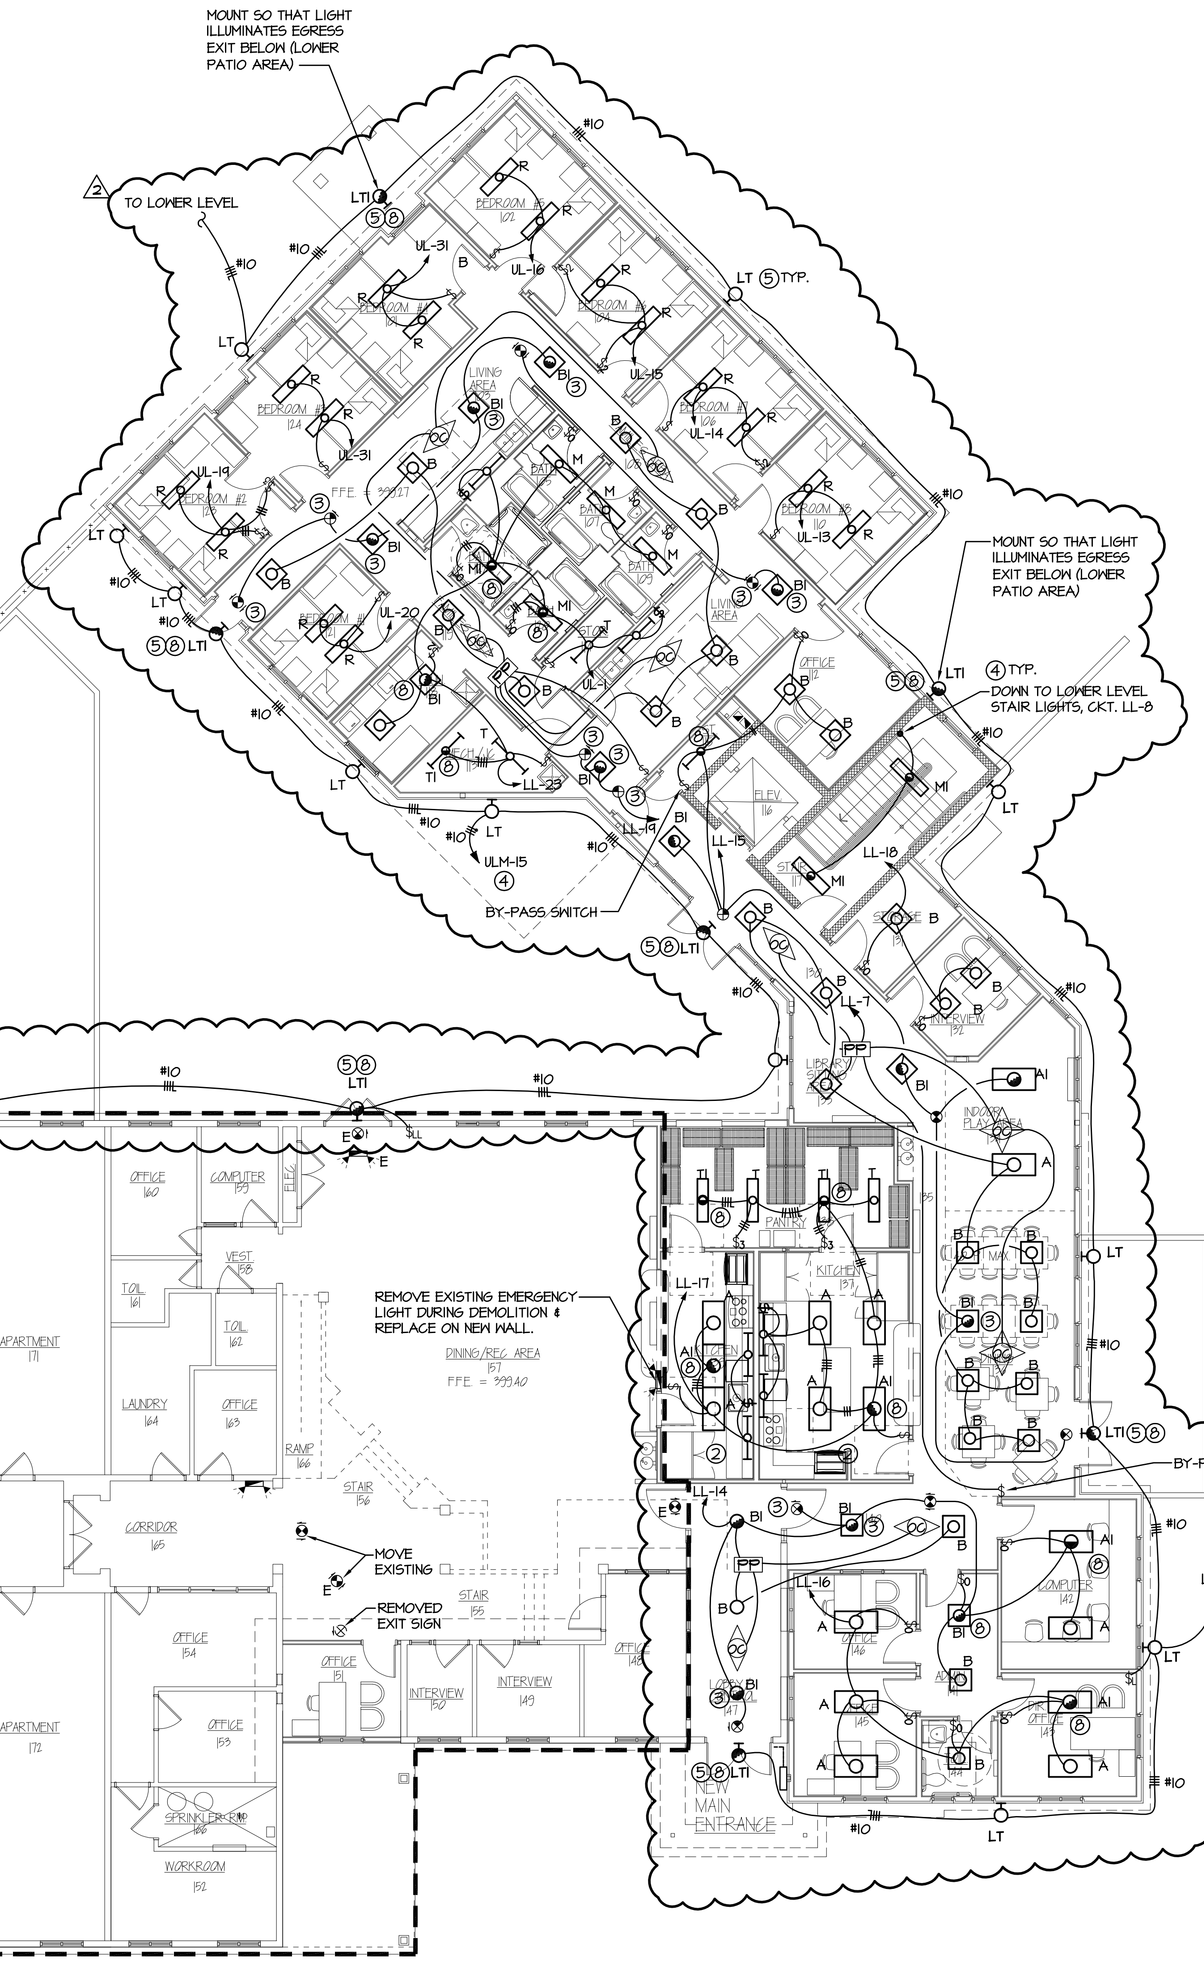Drawn: TP
Checked: PK
Approved: PK/KC
Issued: 8/26/2008

# LOUDOUN COUNTY EMERGENCY HOMELESS SHELTER
Leesburg, Virginia

COUNTY OF LOUDOUN

ARCHITECTURE INCORPORATED

1801 ALEXANDER BELL DRIVE
SUITE 640
RESTON, VIRGINIA 20191
Fax: 703-264-0733
WWW.ARCHINC.COM
703-476-3900

Proj. No.: 27065.01

Sheet Contents: ELECTRICAL FLOOR PLANS LIGHTING

S3EK PROJ #07180.01

S3E Klingemann
S3E Klingemann, Inc.
8001 Braddock Road
Suite 200
Springfield, Virginia 22151
Phone: (703) 978-0100
Fax: (703) 978-6038
www.S3E.com

Scale: AS NOTED

Dwg. No. E-101

E:\Drawings\2007\07180.01 Loudoun Emergency Homeless Shelter\Elec\07180.01_E101_LTG.dwg
Winstorf 9/22/08
PRINTED BY 9/22/2008 1:1