ALL CONSTRUCTION SHALL CONFORM TO THE CURRENT VIRGINIA DEPARTMENT OF TRANSPORTATION STANDARDS AND SPECIFICATIONS.

# WOODLAWN PERMANENT CONDUIT RELOCATION
## PER LOUDOUN COUNTY RT 7/607 INTERCHANGE PROJECT
## LOUDOUN COUNTY CPAP NO. 2007-0073

MATCH TO SHEET 8

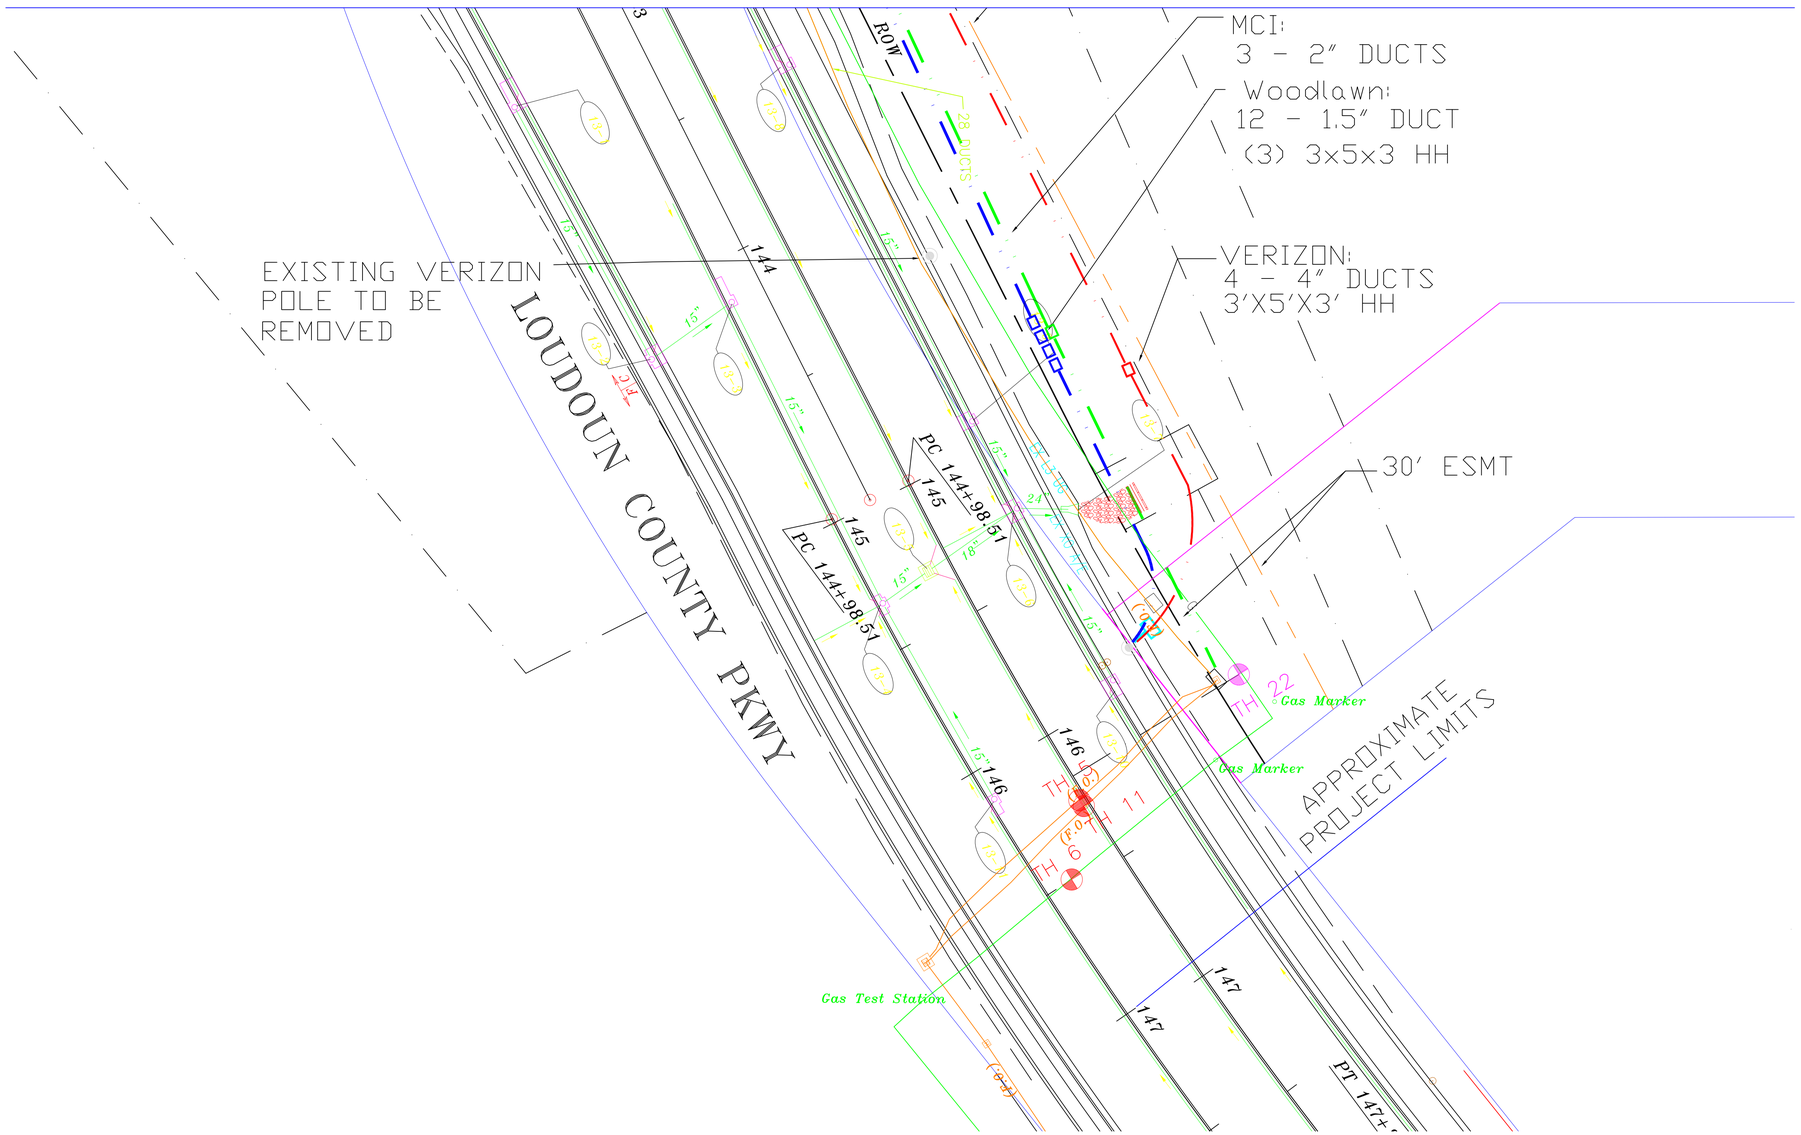


ON-TIME UTILITY SOLUTIONS, LLC
44330 MERCURE CIRCLE, SUITE 140
DULLES, VIRGINIA 20166

| REV NO. | REVISION DESCRIPTION | DATE |
|---|---|---|
| | | |

Route 7 & Route 607

WOOLAWN TEMPORARY RELOCATION
LOUDOUN COUNTY, VIRGINIA

PROJECT NO:
SCALE: 1"=25'
DATE: 10/24/2008
DESIGN: RC
DRAWN: RC
CHECKED:
SHEET No.
09 OF 09