No.	Description	Date	App.
1	ADDENDUM #1	09/11/08	
2	ADDENDUM #4	09/24/08	

Drawn: TR
Checked: KW
Approved:
Issued: 08-26-08

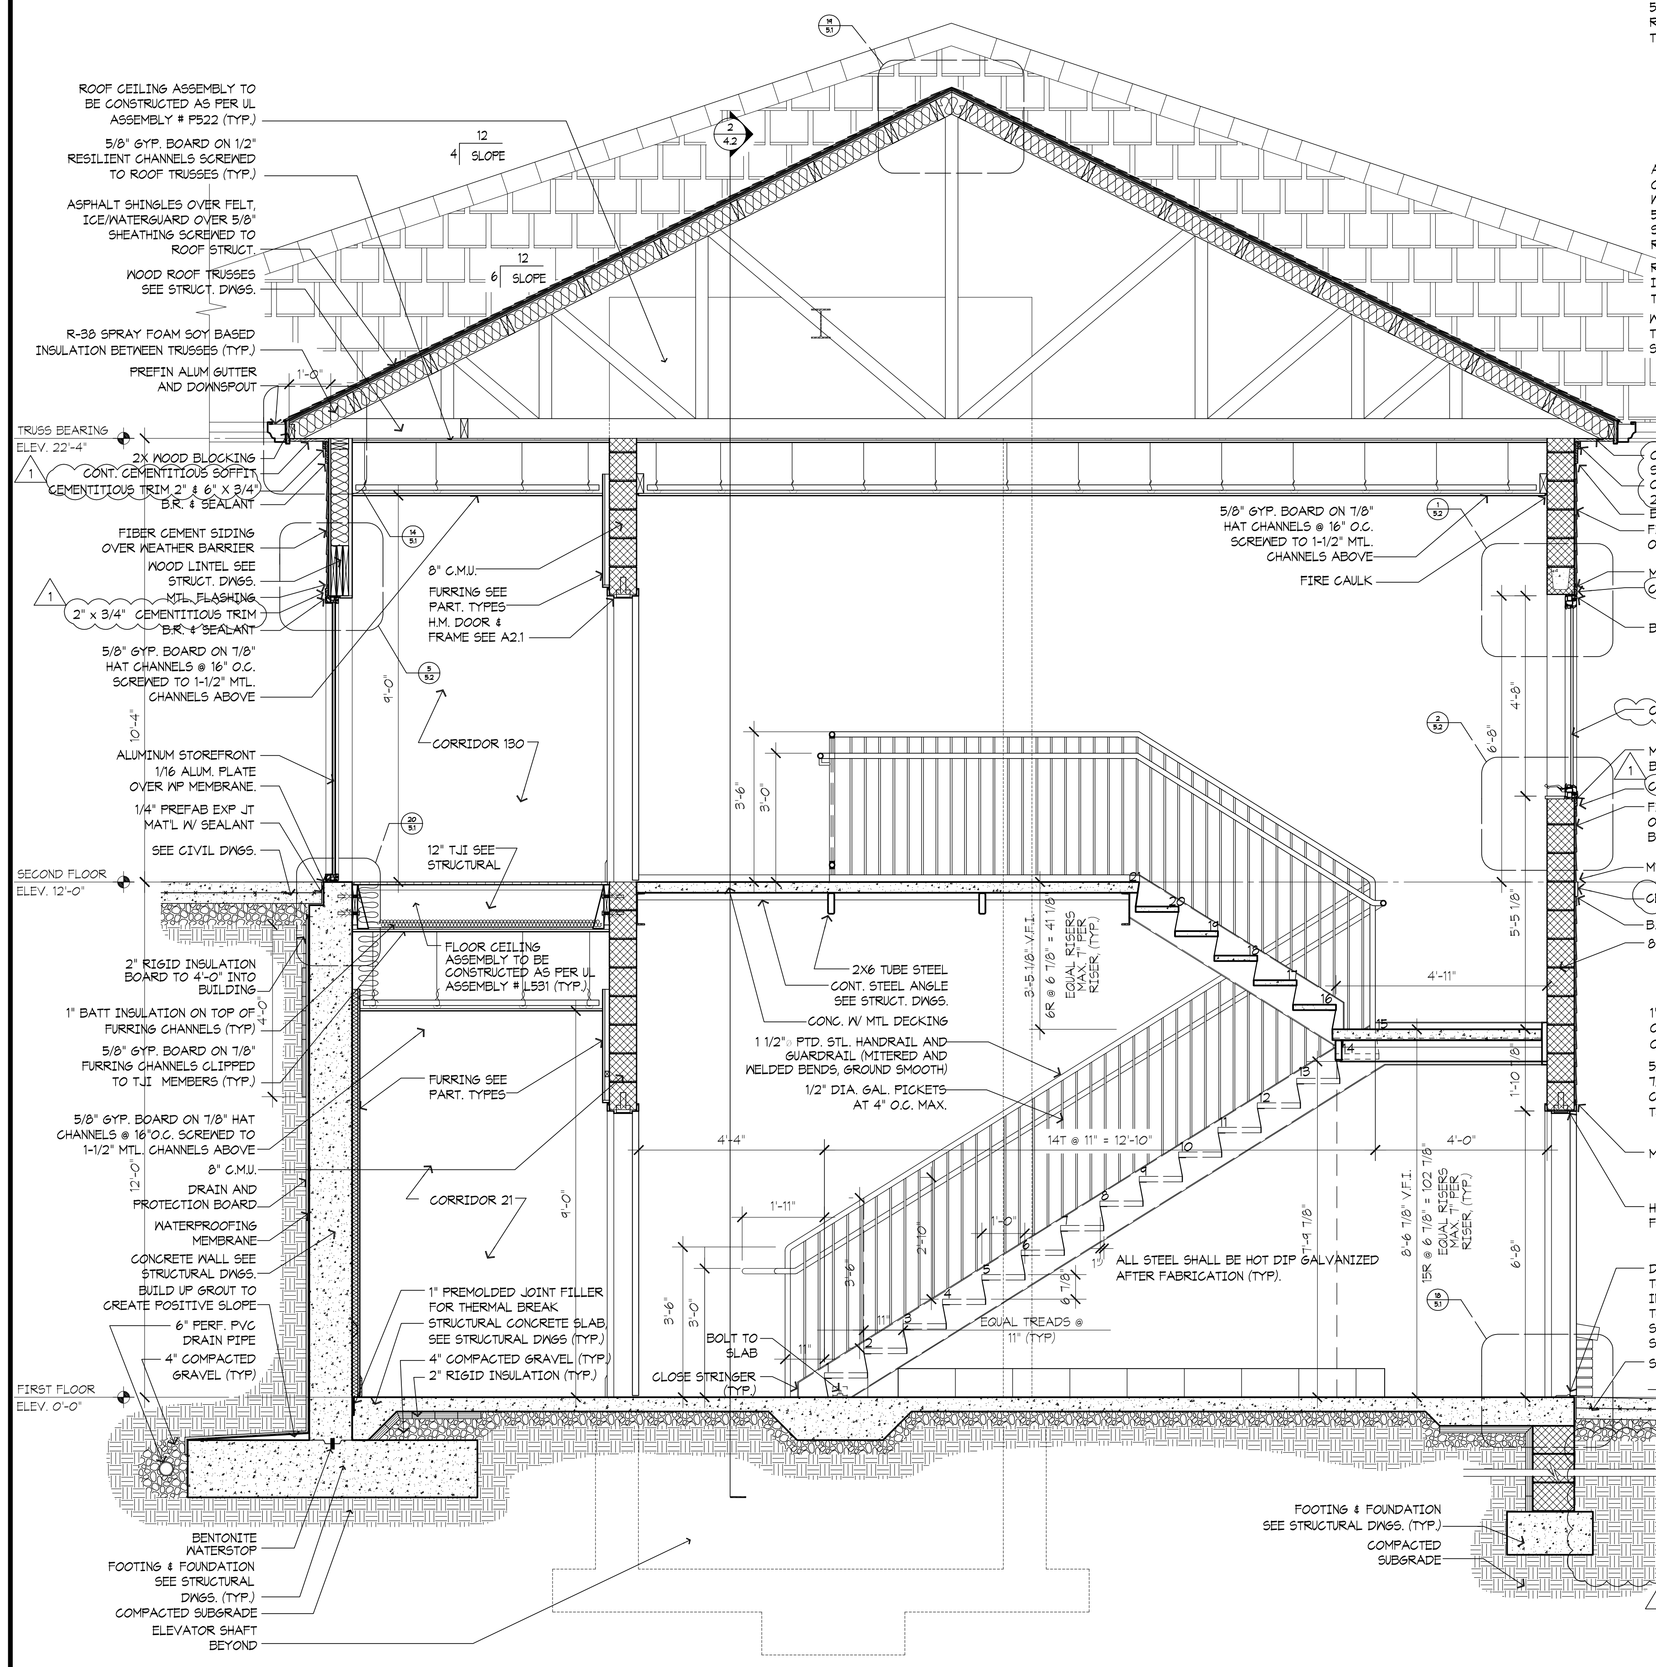

1 STAIR SECTION
1/2" = 1'-0"

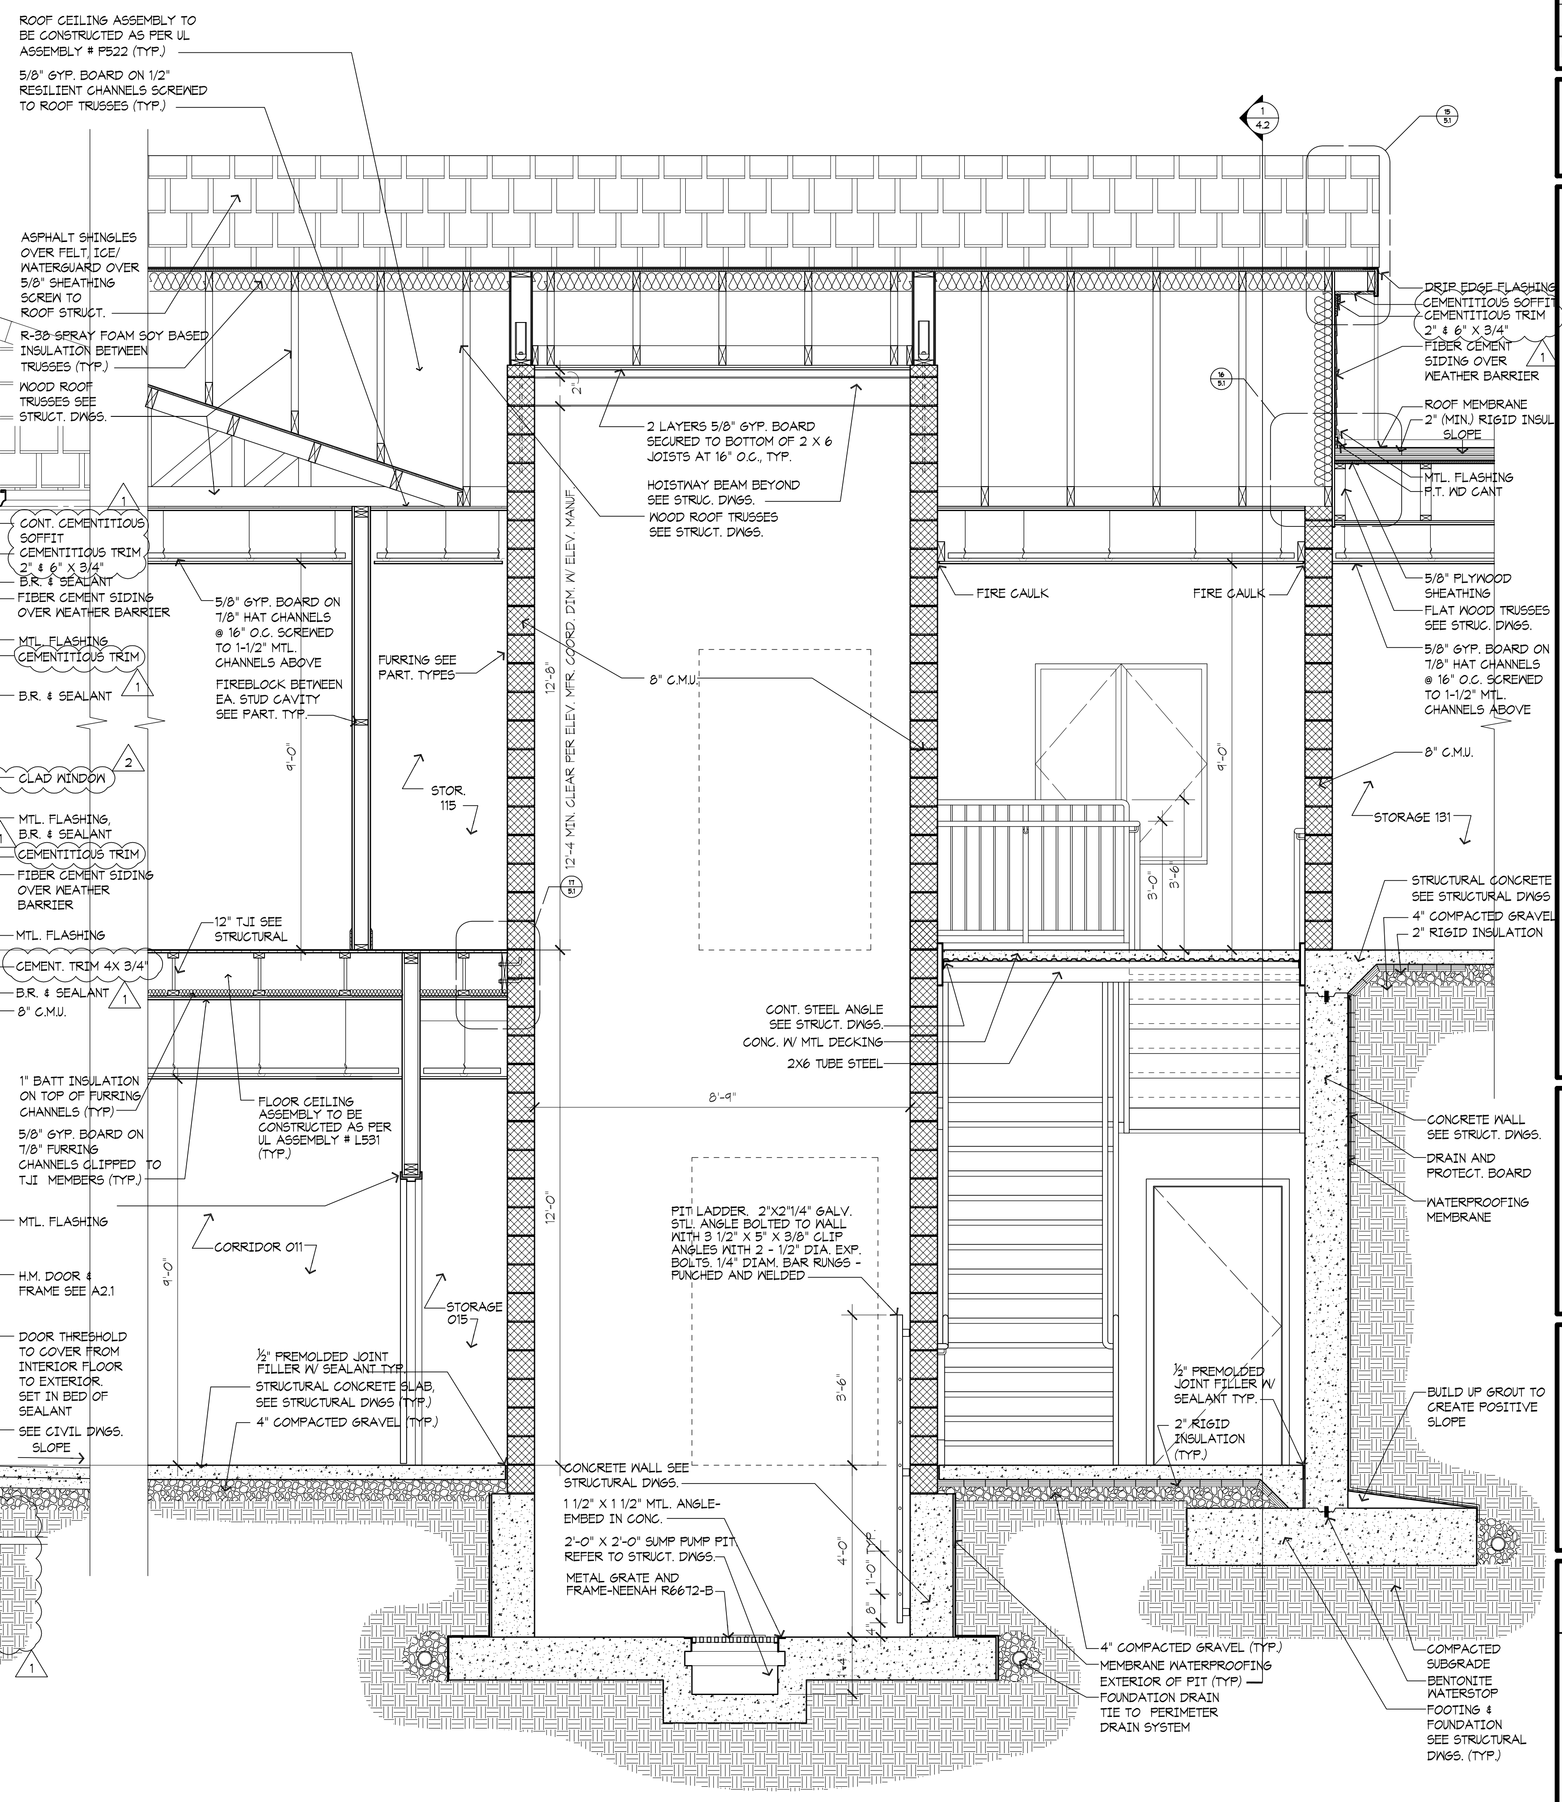

2 STAIR/ELEVATOR SECTION
1/2" = 1'-0"

LOUDOUN COUNTY EMERGENCY HOMELESS SHELTER
Leesburg, Virginia
COUNTY OF LOUDOUN

ARCHITECTURE INCORPORATED

1902 CAMPUS COMMONS DRIVE
SUITE 101
RESTON, VIRGINIA 20191

Fax: 703-264-0733

WWW.ARCHINC.COM

703-476-3900

Proj. No.: 27065.01

Sheet Contents:
WALL SECTIONS

Scale: AS NOTED

Dwg. No. **A4.2**
13 OF 22

P:\27065-01 Loudoun Homeless Shelter\80_27065.01_A04.02.dwg
Pedros 17 13/08
PLOT SCALE: 1:1