SURVEYED BY .....
SUPERVISED BY.....
DESIGNED BY.....Dewberry (703) 849-0607.

DESIGN FEATURES RELATING TO CONSTRUCTION OR TO REGULATION AND CONTROL OF TRAFFIC MAY BE SUBJECT TO CHANGE AS DEEMED NECESSARY BY THE DEPARTMENT

REVISED	STATE	FEDERAL AID PROJECT	STATE ROUTE	STATE PROJECT	SHEET NO.
	VA.		7		2L(17)

IN PROGRESS 09/26/08
NOT FOR CONSTRUCTION

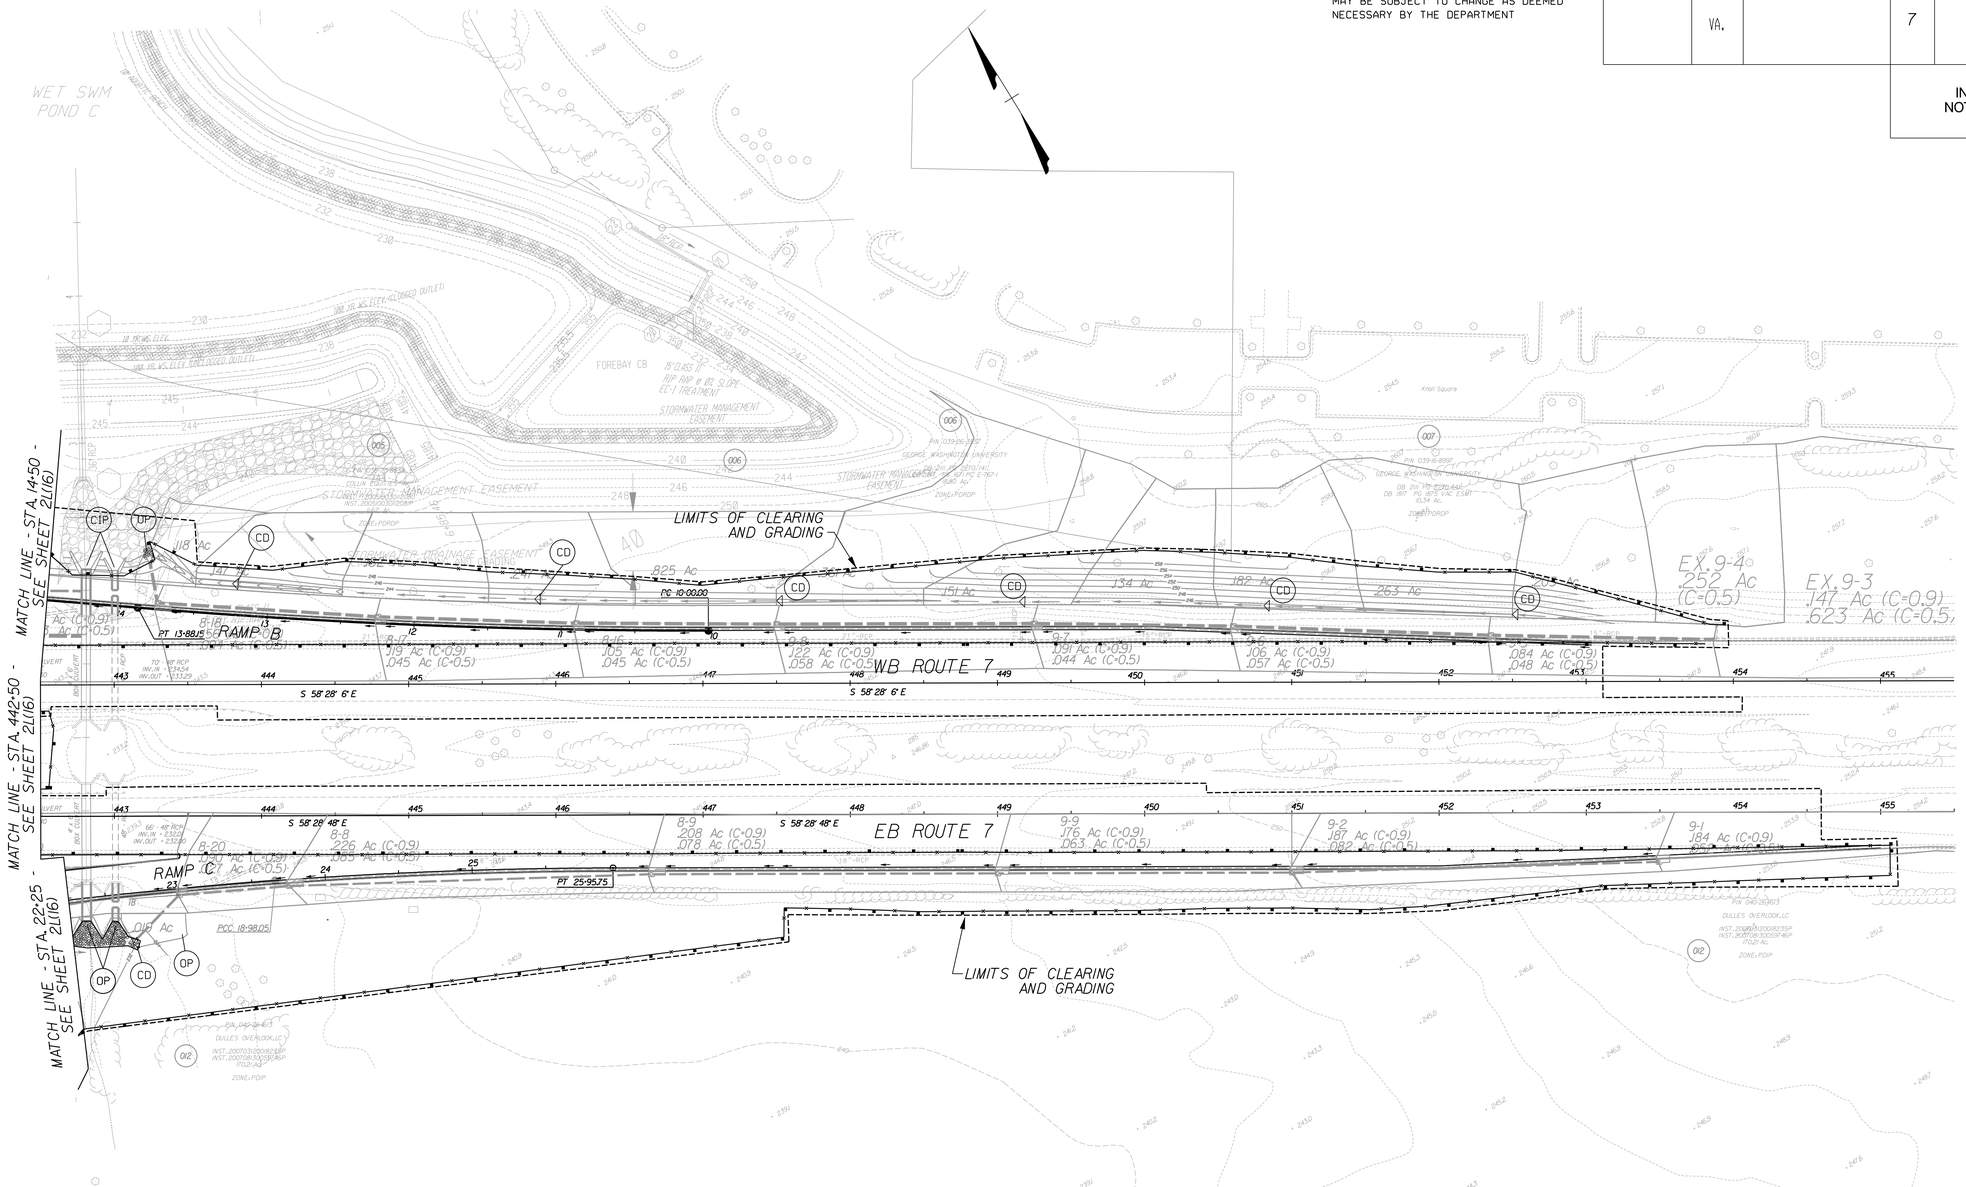

PHASE 2B EROSION & SEDIMENT CONTROL (DEPICTED ON PLAN)

LEGEND _____

- (IP) INLET PROTECTION
- (CD) ROCK CHECK DAM
- (OP) OUTLET PROTECTION
- (CIP) CULVERT INLET PROTECTION
- (RR) RIPRAP
- TEMPORARY SILT FENCE

COMMONWEALTH OF VIRGINIA
DAVID JOHN MAHONEY
Lic. No. 020798
PROFESSIONAL ENGINEER

SCALE
0 50' 100'

PLAN NO.	PROJECT	FILE NO.	SHEET NO.
			2L(17)