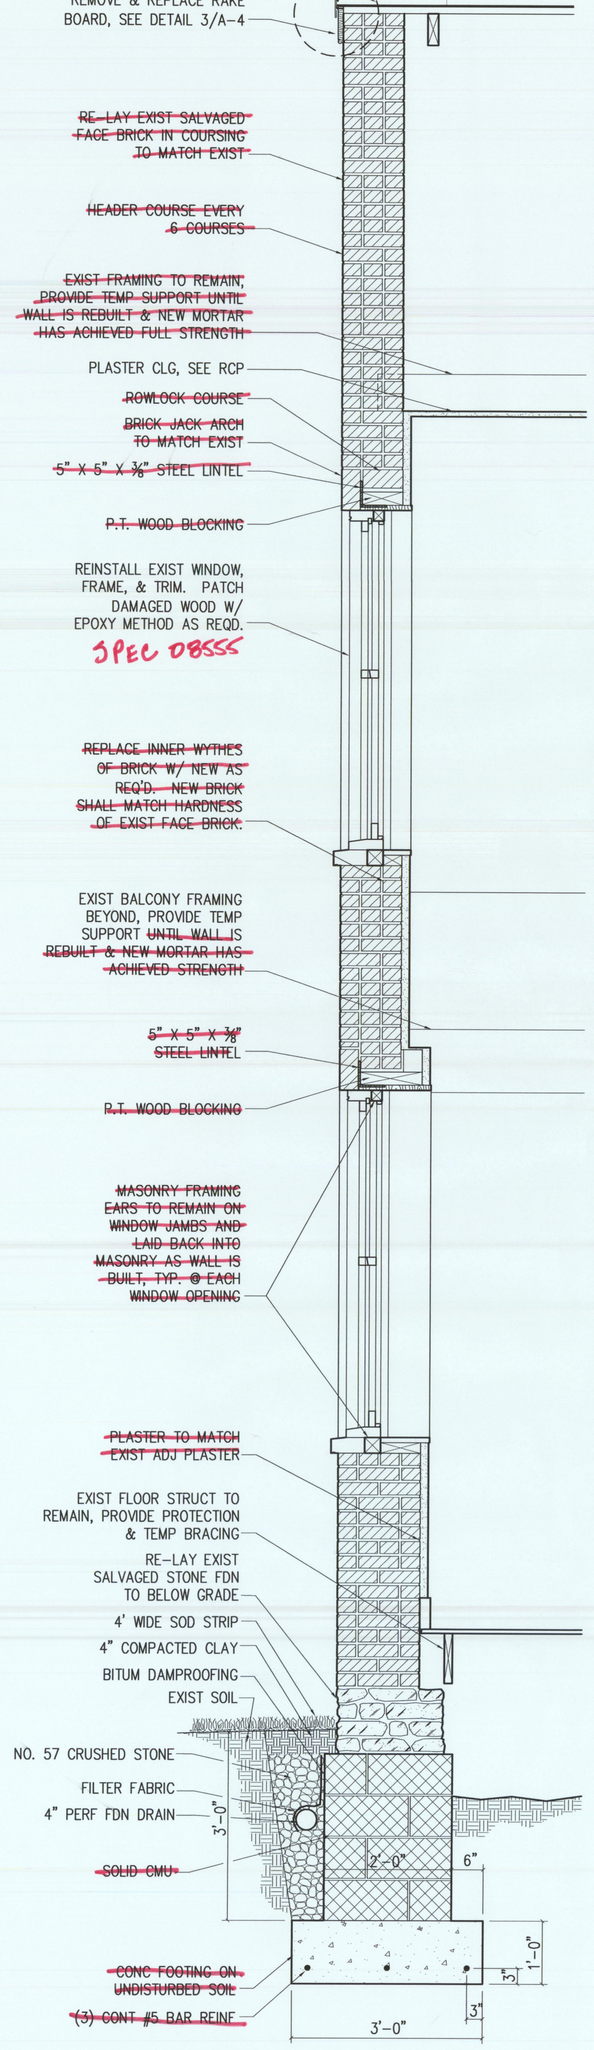

1/A-4 WALL SECTION 3/4"=1'-0"

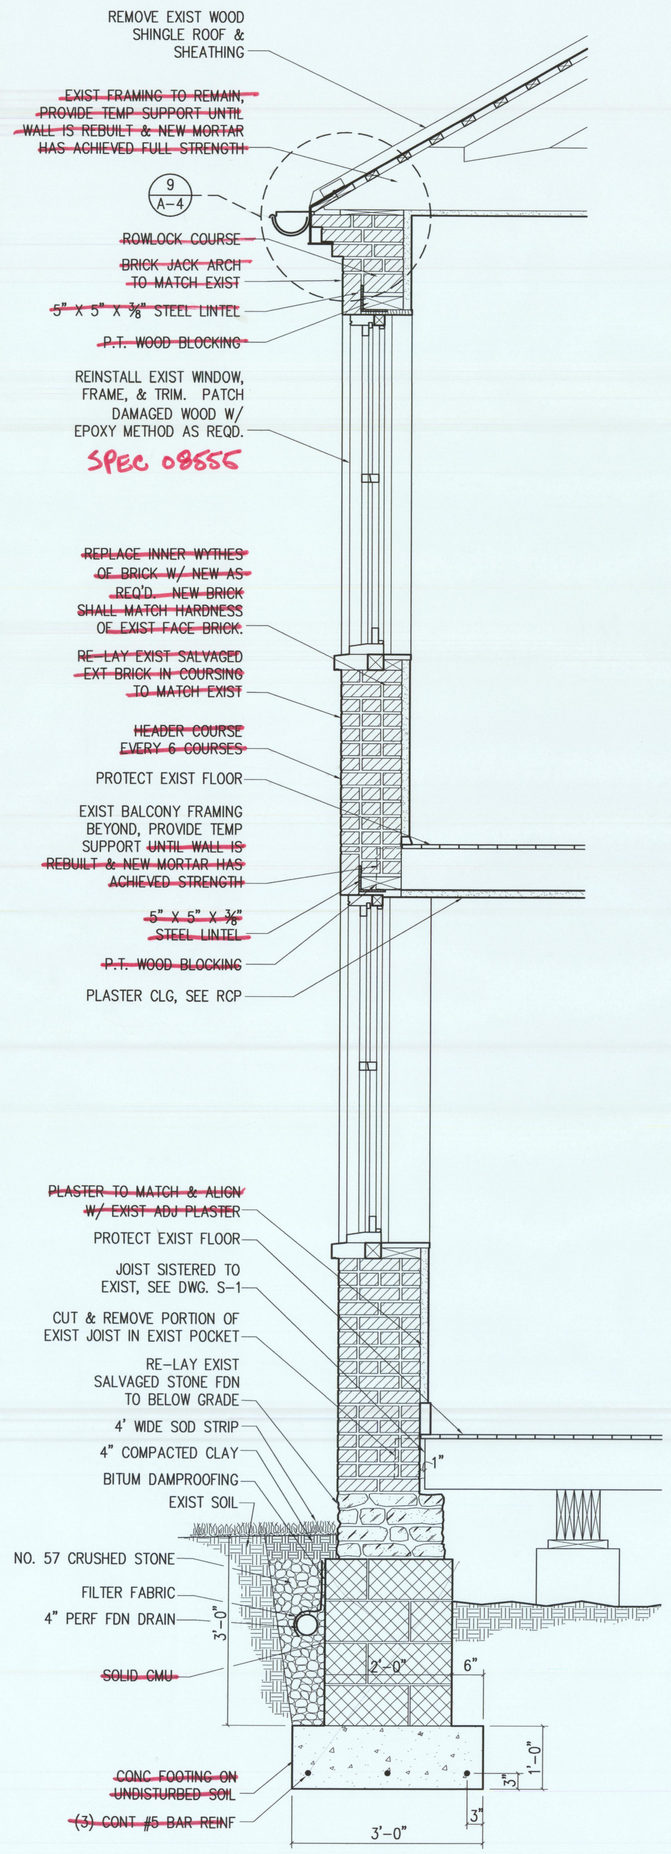

2/A-4 WALL SECTION 3/4"=1'-0"

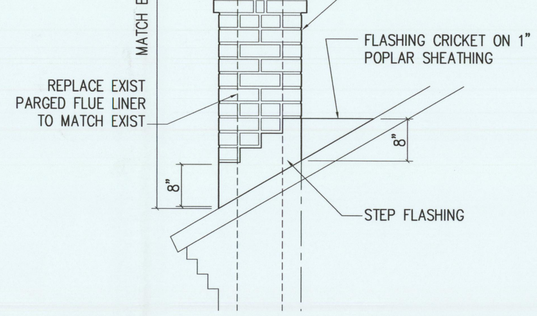

4/A-4 CHIMNEY REPAIRS 3/4"=1'-0"

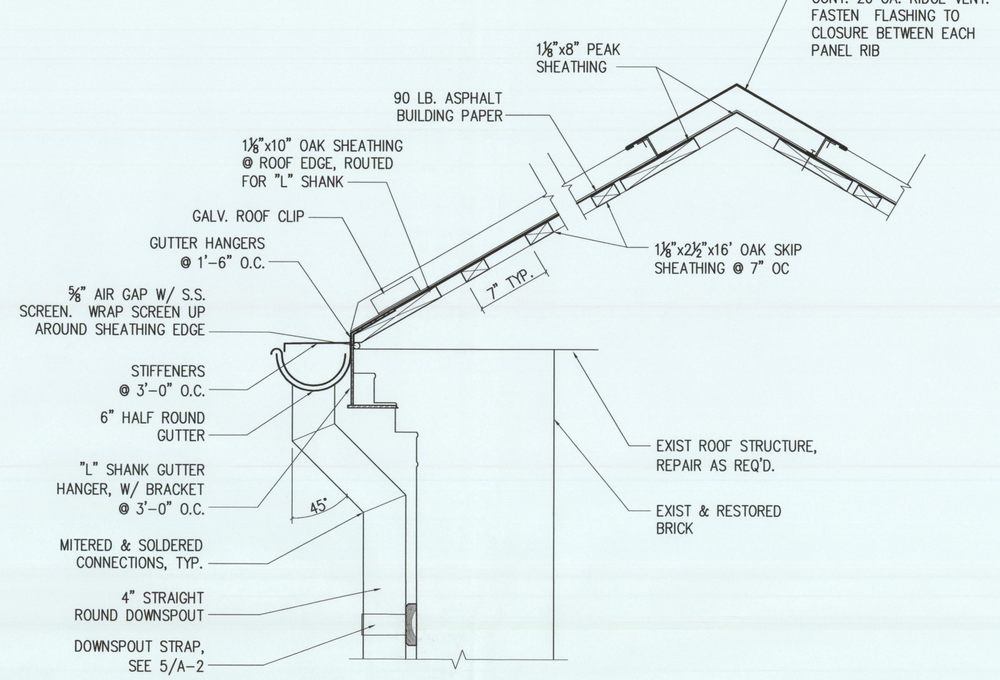

9/A-4 ROOF DETAIL 1 1/2"=1'-0"

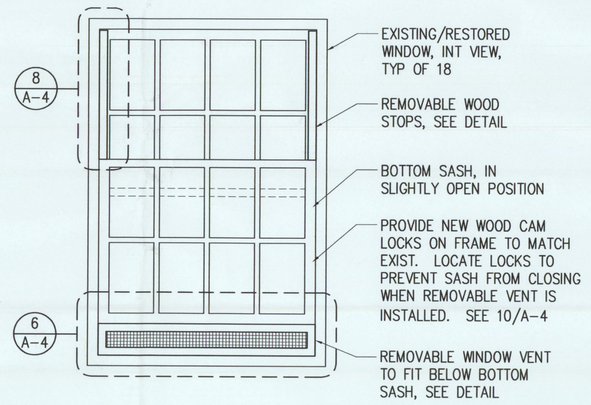

3/A-4 RAKE BOARD 3"=1'-0"

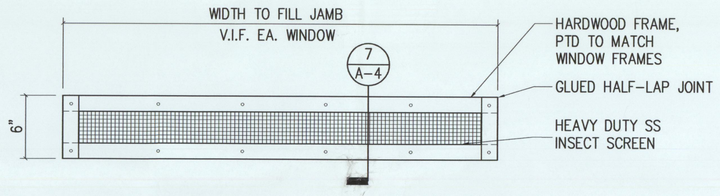

6/A-4 REMOVABLE WINDOW VENT 1 1/2"=1'-0"

NOTE: WINDOW VENT & WINDOW STOPS SHALL FIT SNUGLY IN PLACE WITHOUT FASTENING TO WINDOW FRAME

5/A-4 REMOVABLE WINDOW VENT 3/4"=1'-0"

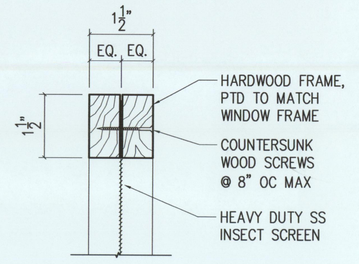

7/A-4 WINDOW VENT FRAME 6"=1'-0"

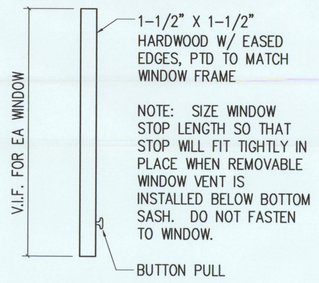

8/A-4 REMOVABLE WINDOW STOP 3/4"=1'-0"

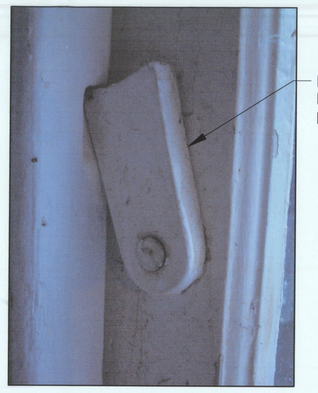

10/A-4 EXISTING WINDOW CAM LOCK NO SCALE

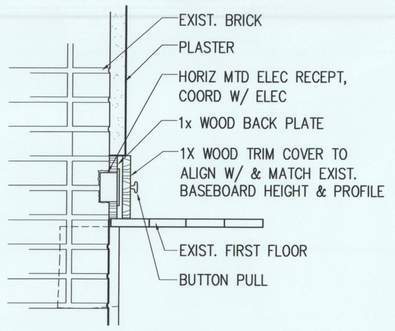

SECTION 1 1/2"=1'-0"

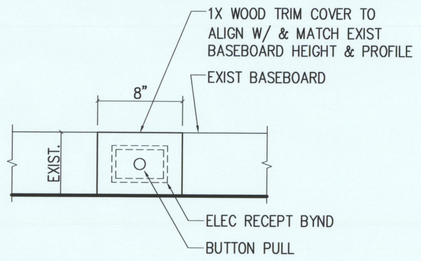

ELEVATION 1 1/2"=1'-0"

11/A-4 ELECTRICAL OUTLET COVER DETAIL 1 1/2"=1'-0"

COMMONWEALTH OF VIRGINIA
SEMON S. SAMANI
(LICENSE) No. 3941
ARCHITECT

9990 Lee Highway Suite 350 Fairfax, VA 22030
Phone 703-691-3311 Fax 703-691-3316

Douglass C. Reed
Historic Structures Consultants

P.O. Box 185
Smithsburg, MD 21783
1-301-730-2699
douglassreed@myactv.net

Mount Zion Church

Restoration

Loudoun County Department of Parks, Recreation, and Community Services

Virginia State project # 0000

Sheet Title:

WALL SECTIONS & DETAILS

Drawing Number. – Of

A–4

Issue Date: 4/24/05

Drawn By: TRS
Checked By: RAM
Project Number: 1184000