CROSS SECTIONS

SCALE 1 IN. = FT

DESIGN FEATURES RELATING TO CONSTRUCTION OR TO REGULATION AND CONTROL OF TRAFFIC MAY BE SUBJECT TO CHANGE AS DEEMED NECESSARY BY THE DEPARTMENT

REVISED	STATE	FEDERAL AID PROJECT	ROUTE	STATE PROJECT	SHEET NO.
7/17/08	VA.		7		X-124

IN PROGRESS 09/26/08
NOT FOR CONSTRUCTION

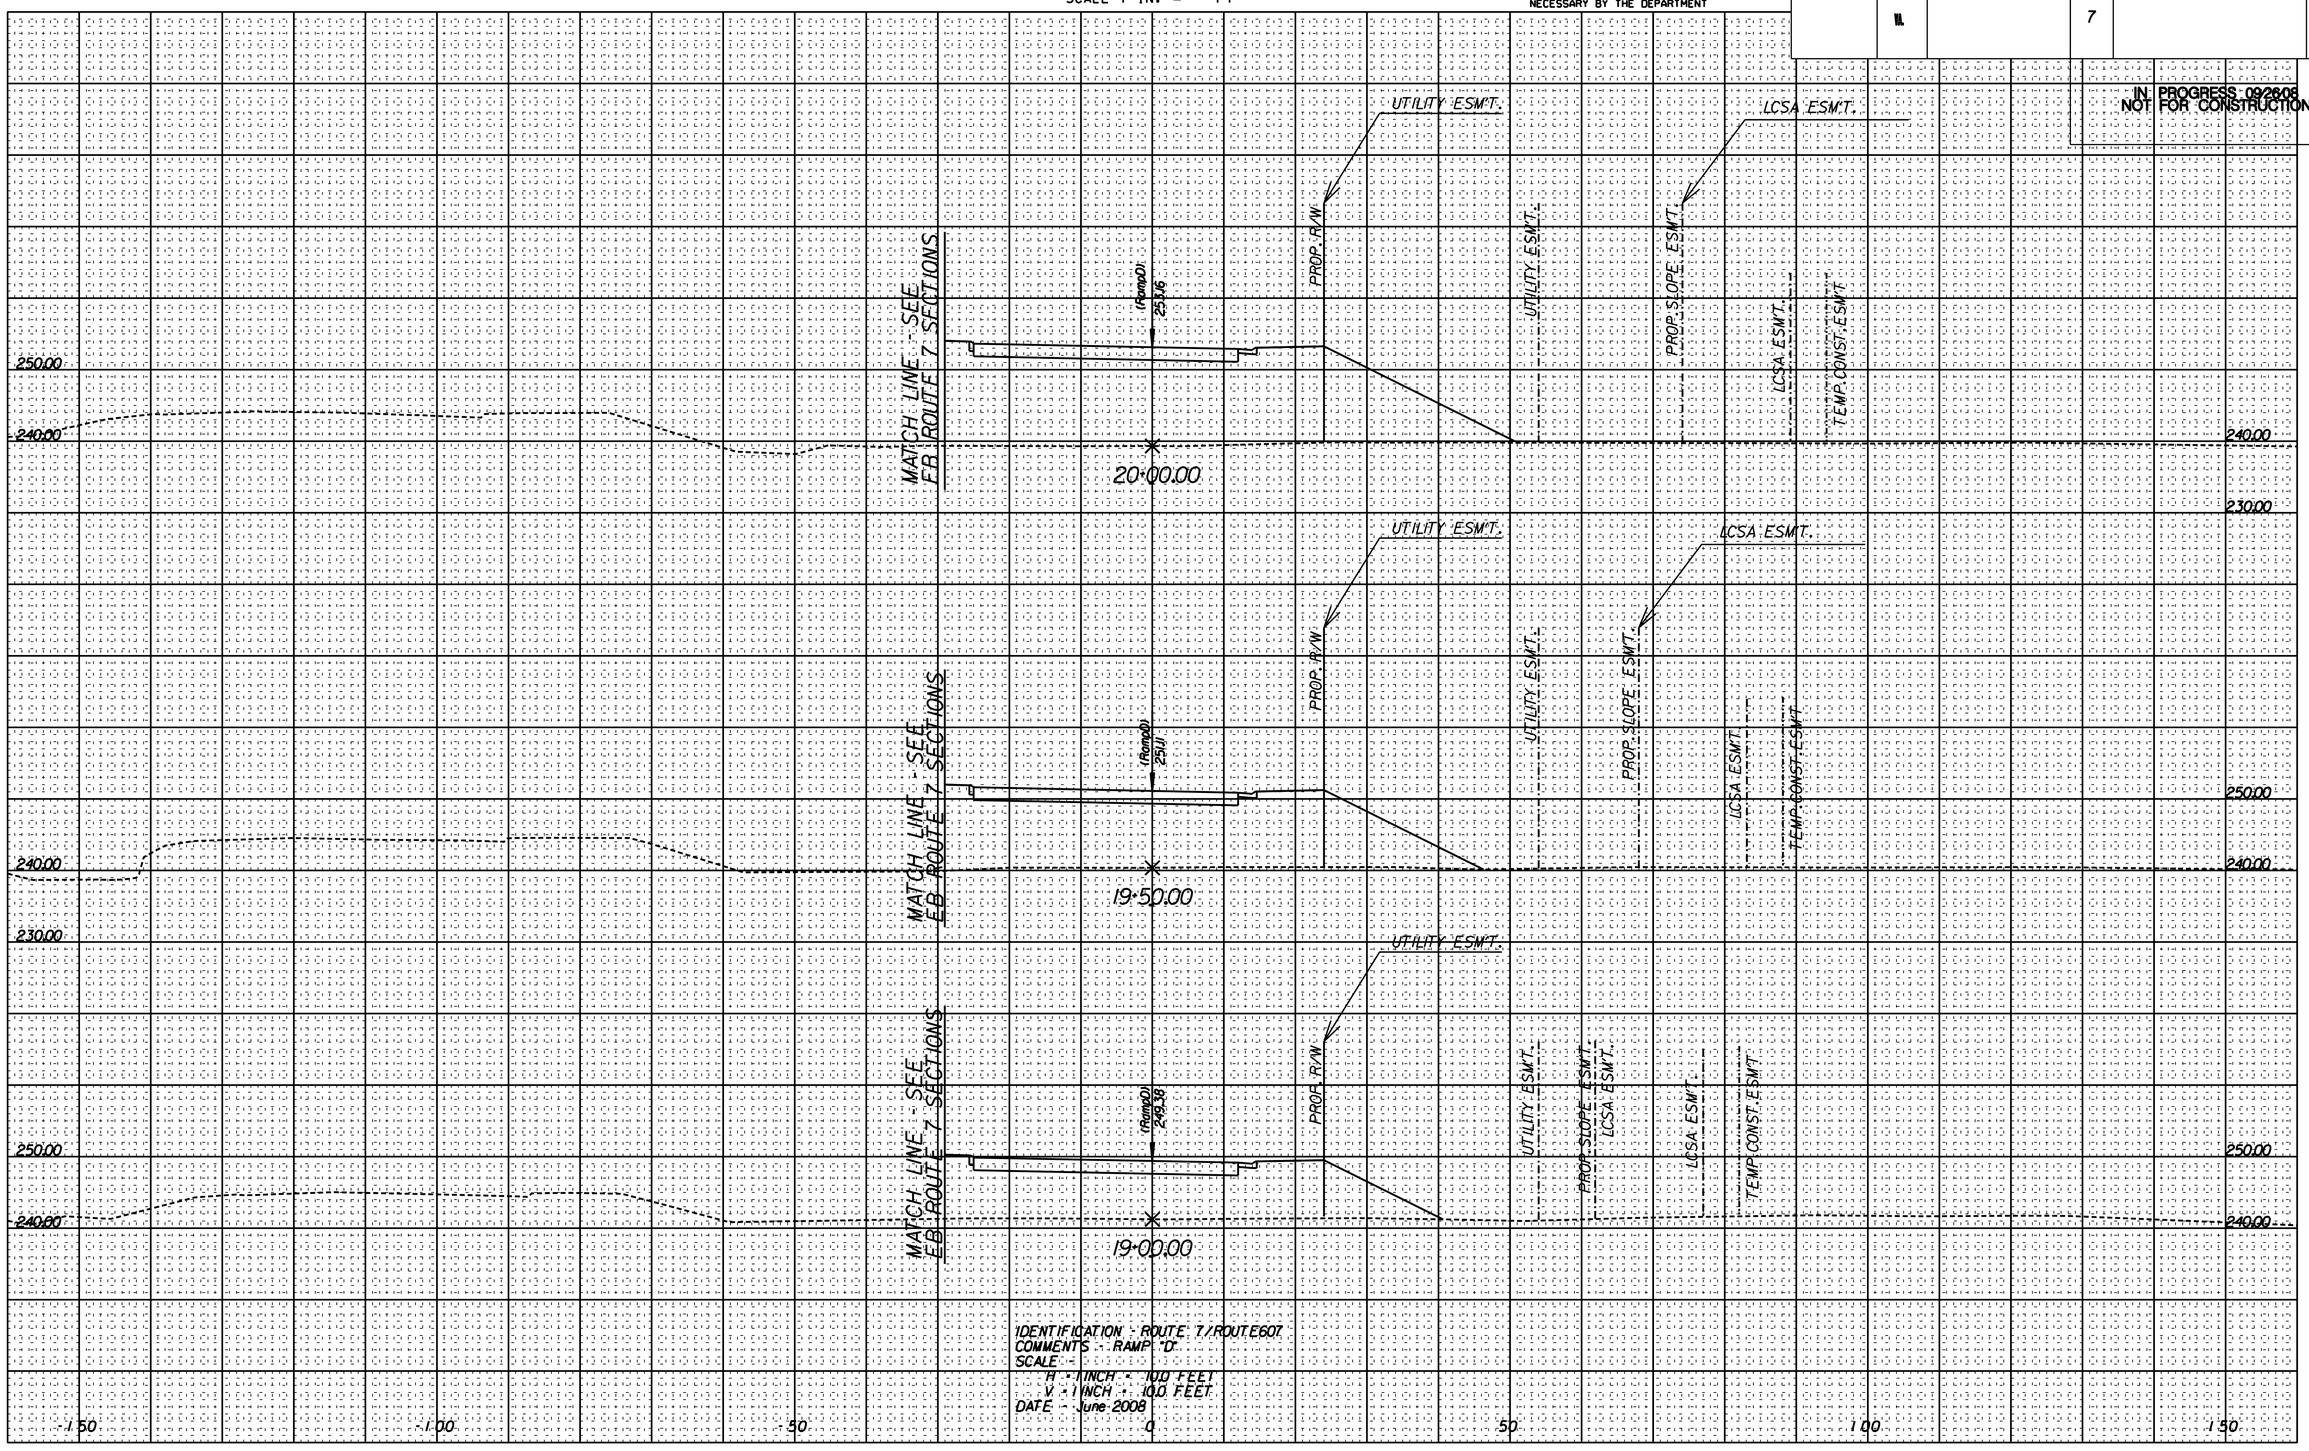

IDENTIFICATION - ROUTE 7/ROUTE 607
COMMENTS - RAMP "D"
SCALE -
H - 1 INCH = 10.0 FEET
V - 1 INCH = 10.0 FEET
DATE - June 2008

SURVEYED BY
SUPERVISED BY AAA
DESIGNED BY Dewberry (703) 849-0807

$TIME$STAMP$

PLAN NO.	PROJECT	FILE NO.	SHEET NO.
			X-124