SURVEYED BY .....
SUPERVISED BY .....
DESIGNED BY .....

DESIGN FEATURES RELATING TO CONSTRUCTION OR TO REGULATION AND CONTROL OF TRAFFIC MAY BE SUBJECT TO CHANGE AS DEEMED NECESSARY BY THE DEPARTMENT

REVISED	STATE	FEDERAL AID PROJECT	STATE ROUTE	STATE PROJECT	SHEET NO.
7/17/08	VA.		7		16(4)

IN PROGRESS 092608
NOT FOR CONSTRUCTION

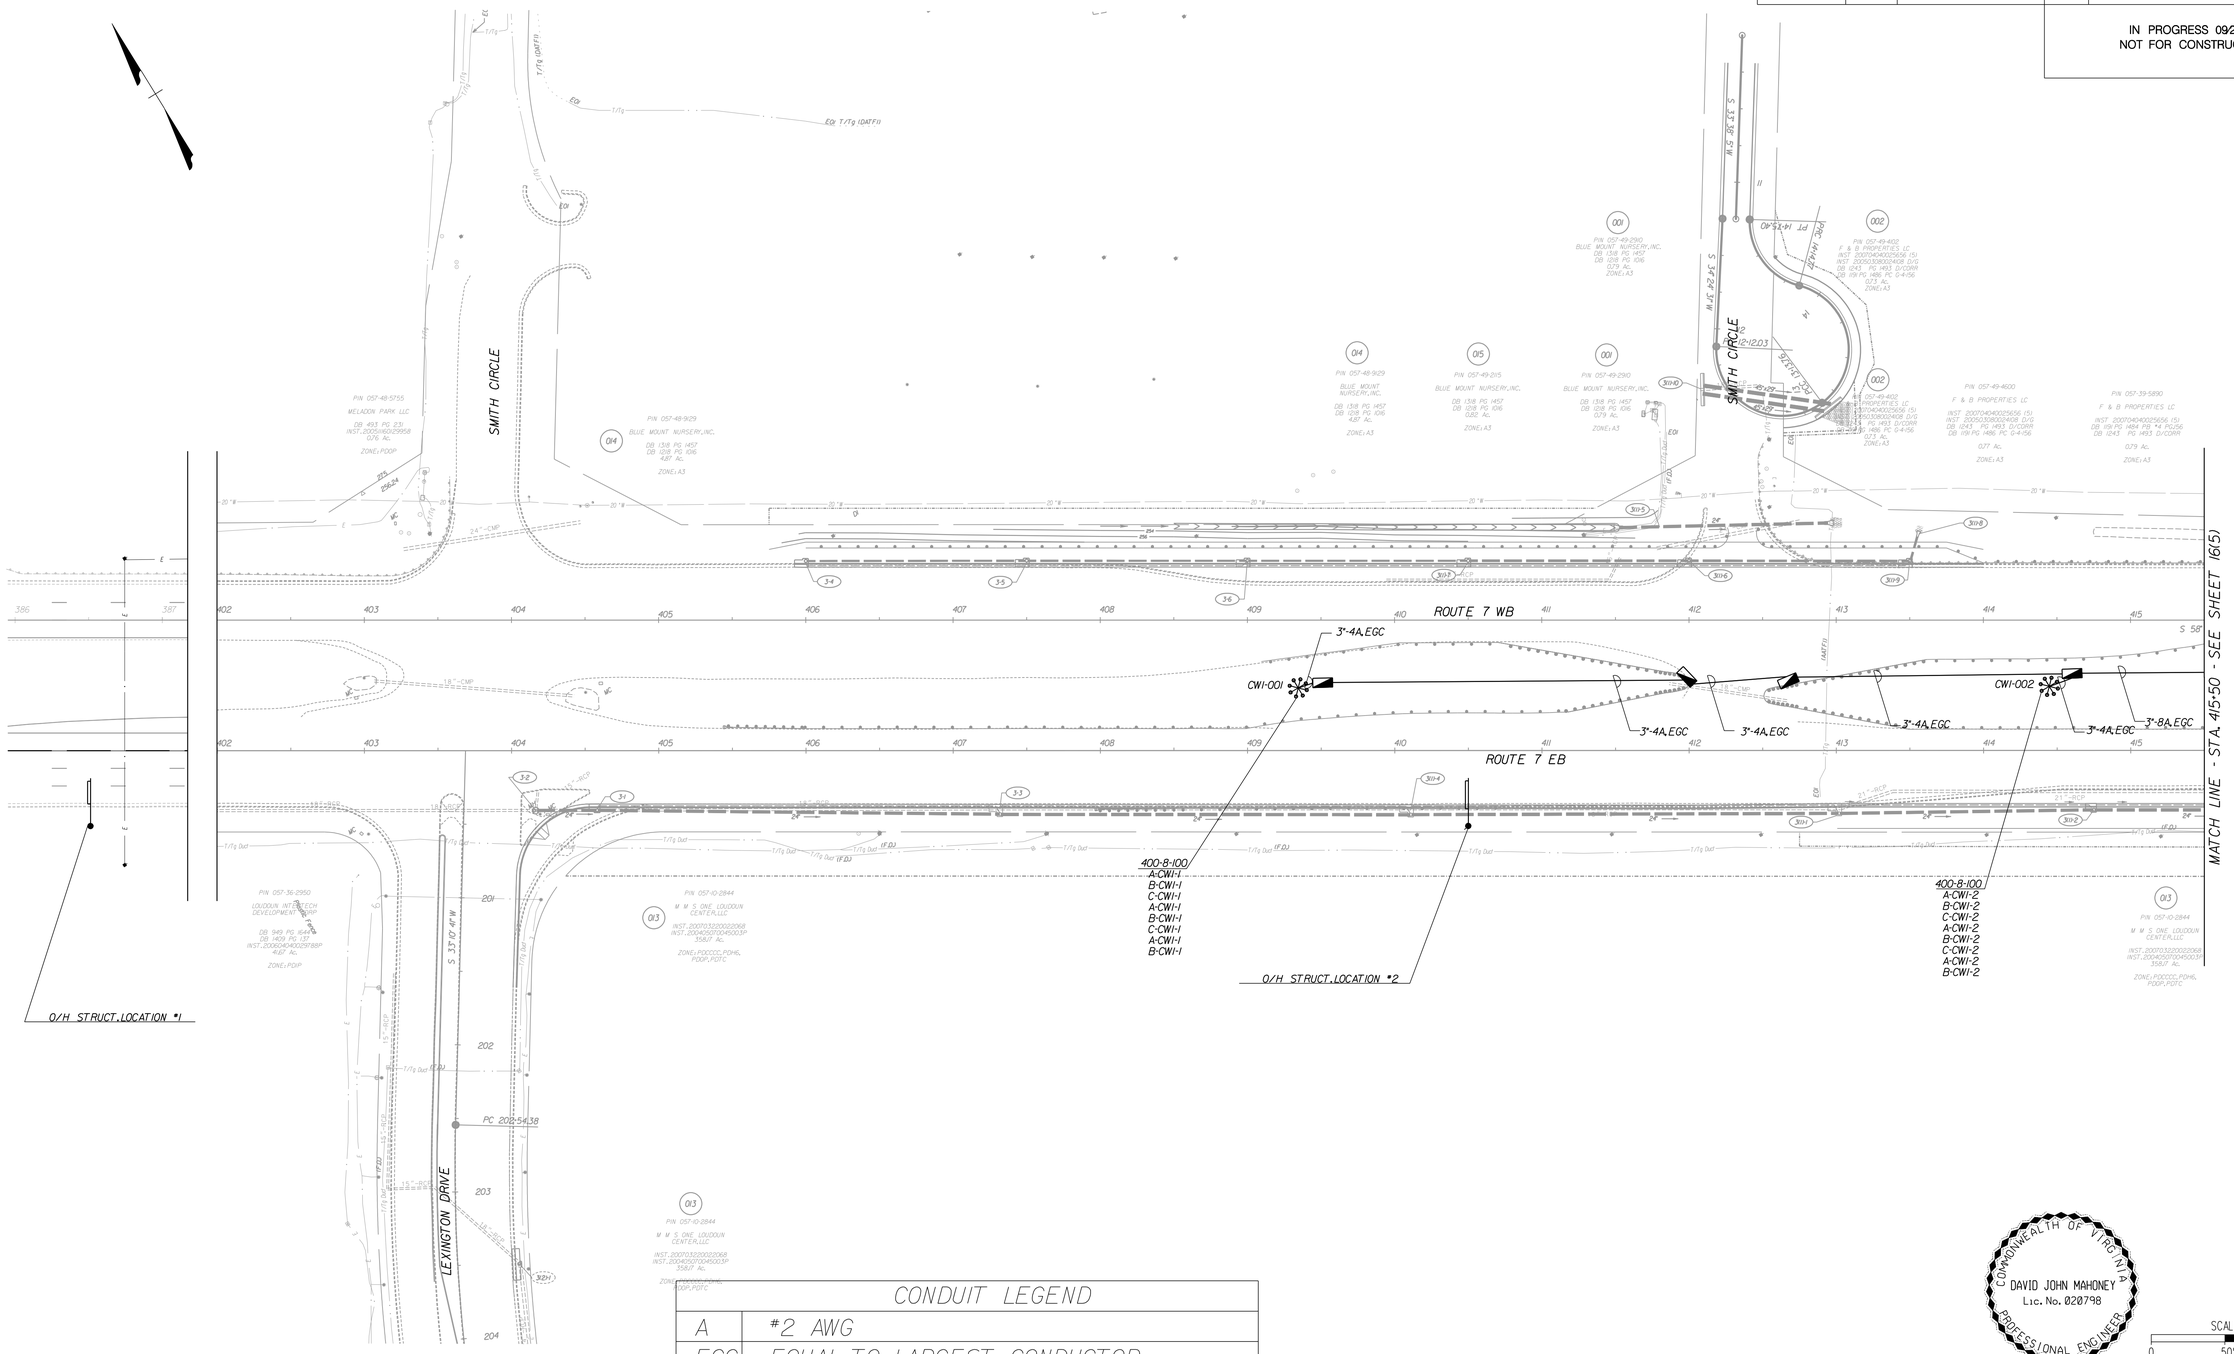

CONDUIT LEGEND	
A	#2 AWG
EGC	EQUAL TO LARGEST CONDUCTOR

COMMONWEALTH OF VIRGINIA
DAVID JOHN MAHONEY
Lic. No. 020798
PROFESSIONAL ENGINEER

SCALE
0 50' 100'

PLAN NO.	PROJECT	FILE NO.	SHEET NO.
			16(4)