FRONT VIEW

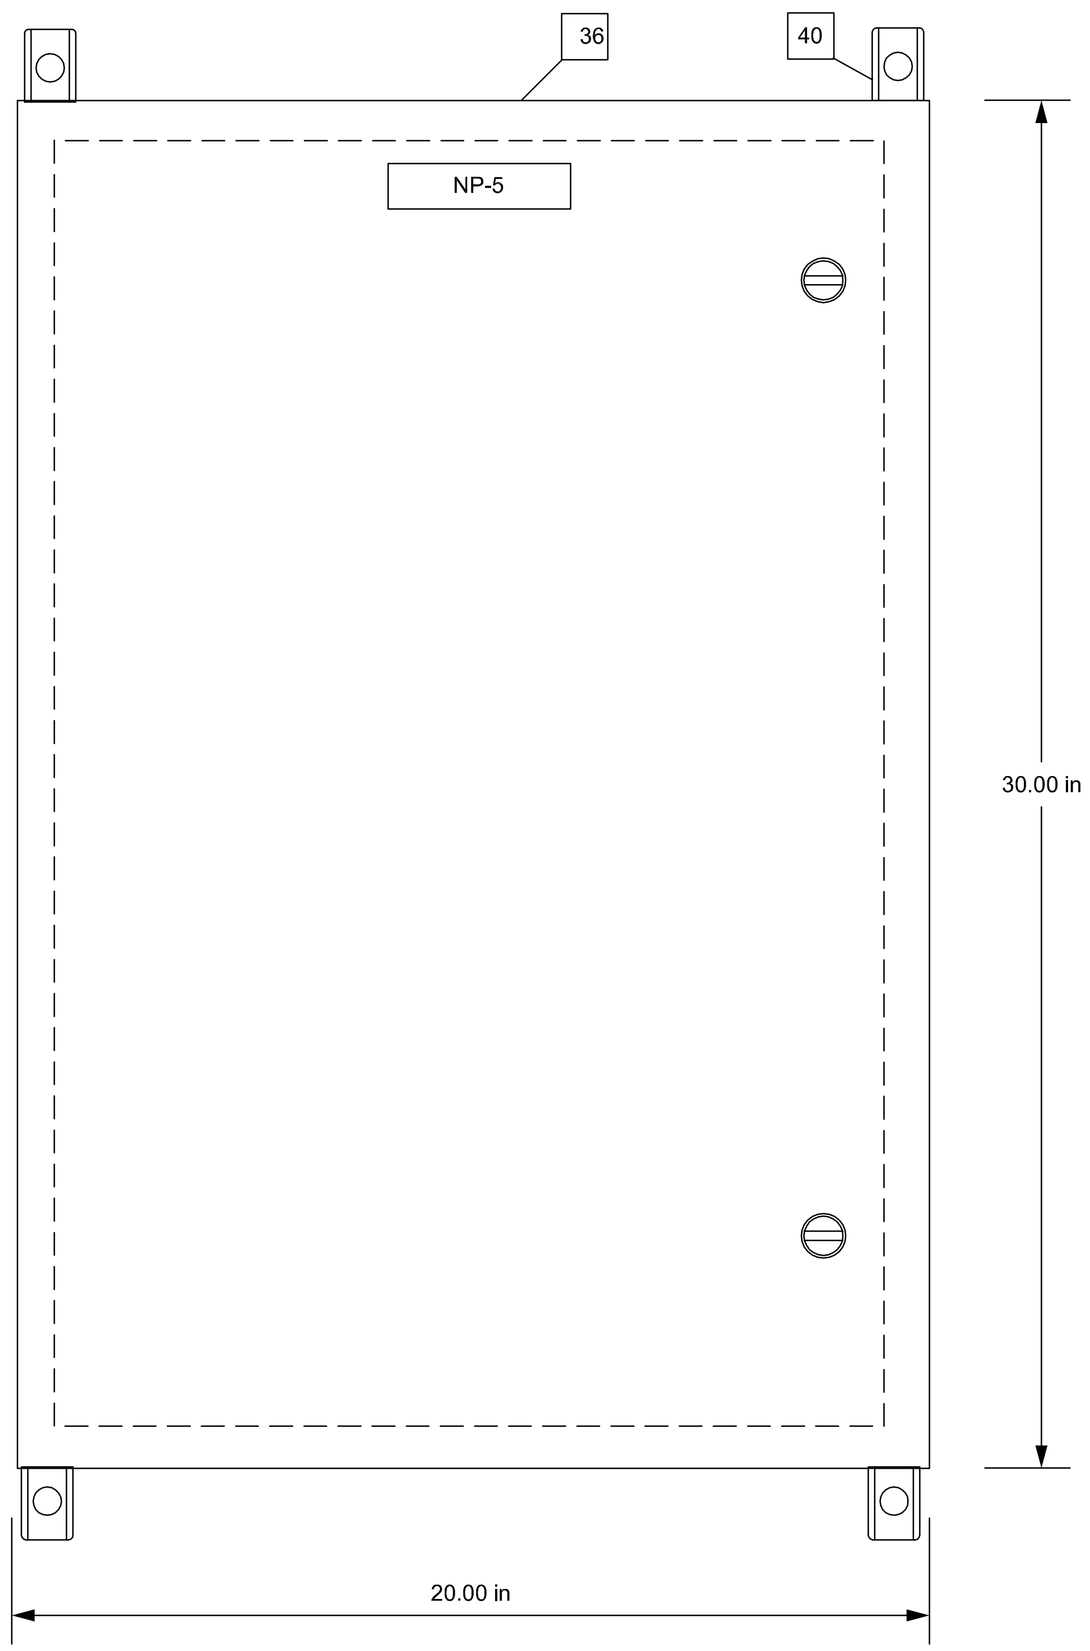

PANEL LAYOUT

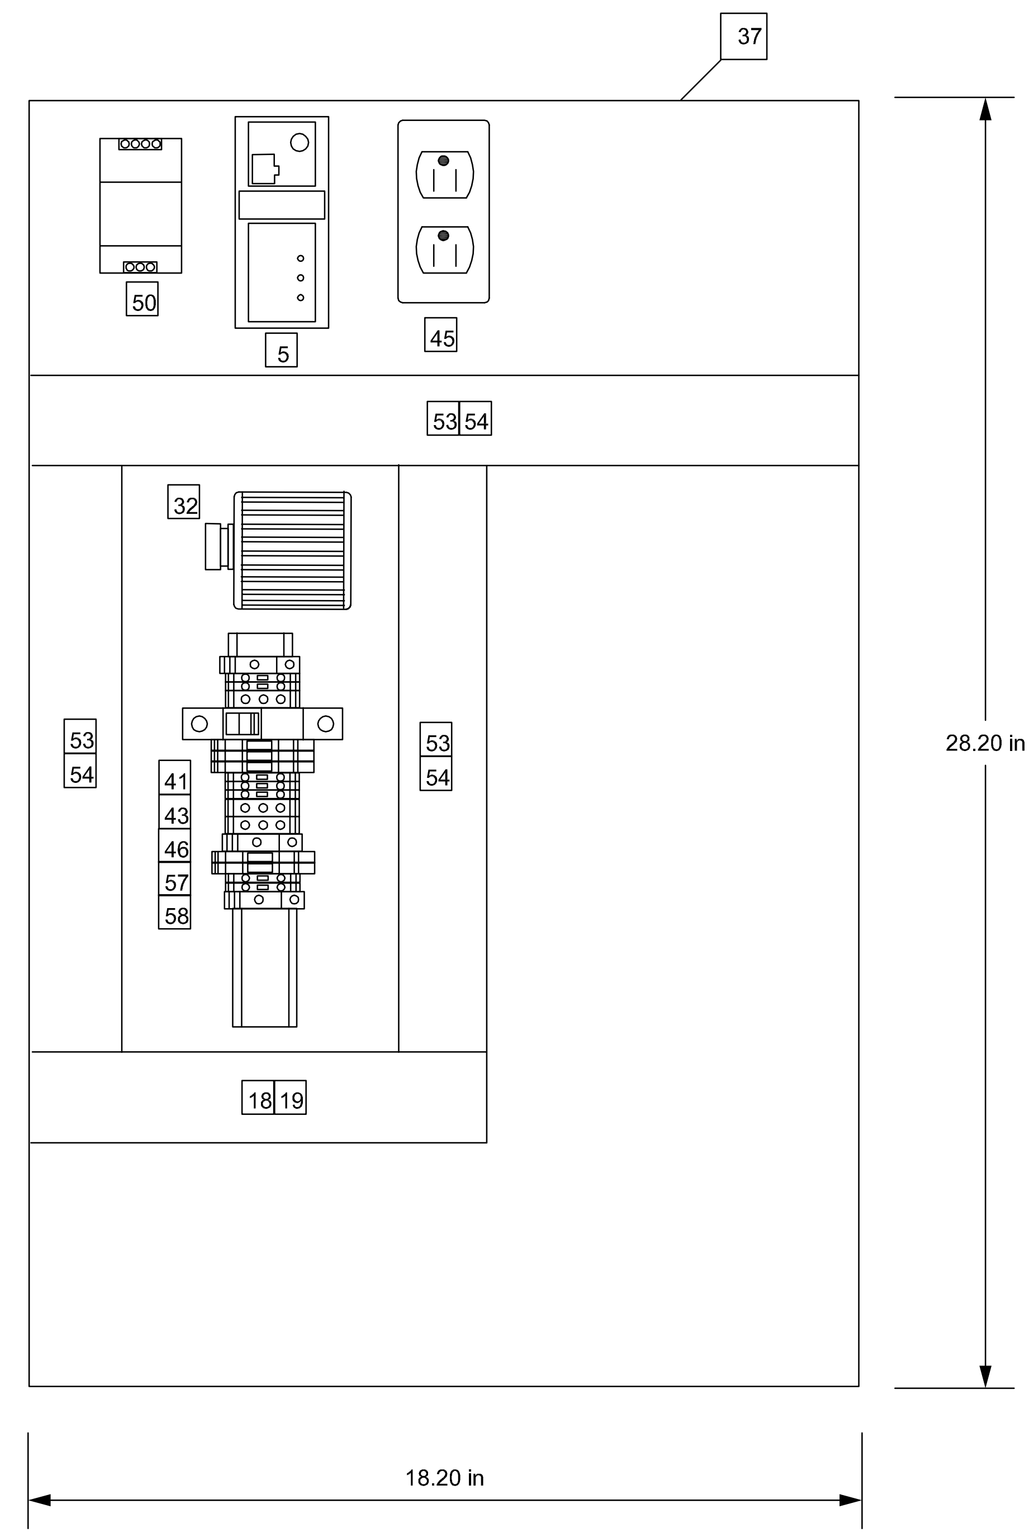

APPROVED DESIGN GUIDELINES FOR INFORMATION ONLY

REV	DESCRIPTION	DATE	APPR

SCADA SYSTEM
ADMINISTRATION BUILDING FIBER
OPTIC PANEL
CONTROL PANEL LAYOUT

Diversified Integration Inc.
2113 Fries Road, Galax, VA 24333
Tel: (276) 236-7211 Fax: (276) 236-0170
Email: dillonbryan@comcast.net

FILENAME:	SS4
DATE:	4/10/09
DRAWN BY:	B. DILLON
SCALE:	NONE
PROJECT NO.	09018

SS4