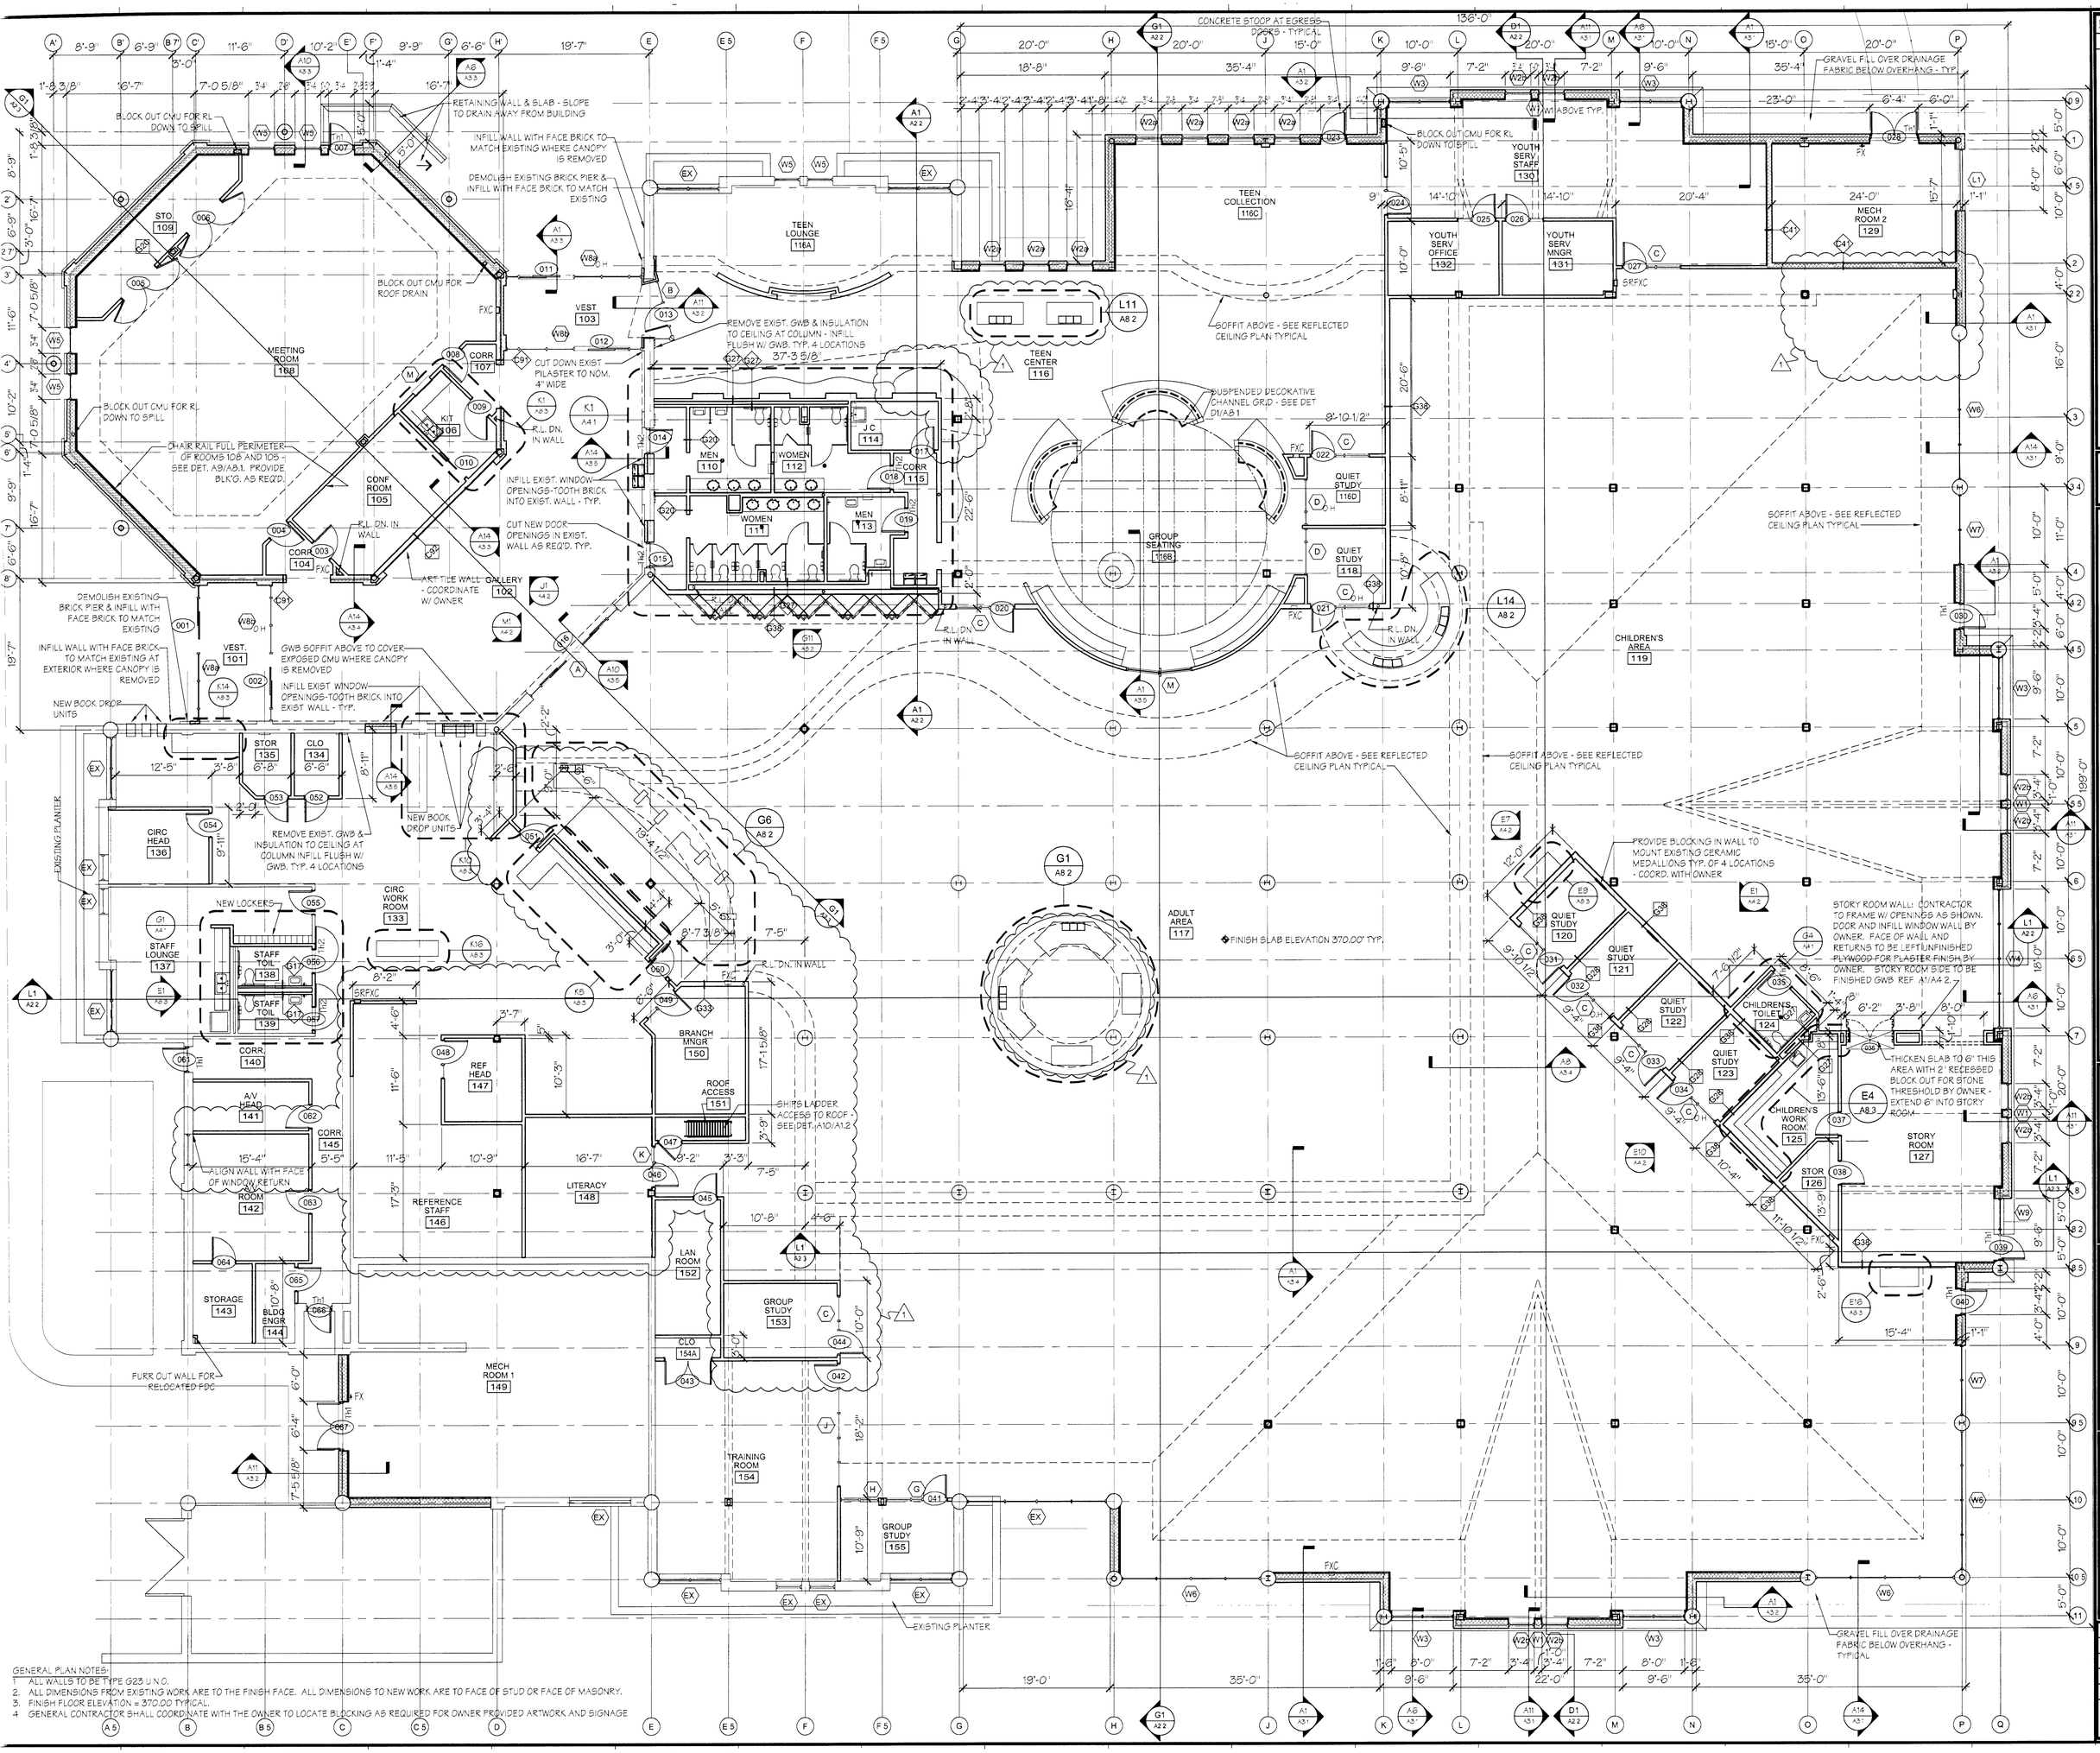

GENERAL PLAN NOTES:
1. ALL WALLS TO BE TYPE G23 U.N.O.
2. ALL DIMENSIONS FROM EXISTING WORK ARE TO THE FINISH FACE. ALL DIMENSIONS TO NEW WORK ARE TO FACE OF STUD OR FACE OF MASONRY.
3. FINISH FLOOR ELEVATION = 370.00 TYPICAL.
4. GENERAL CONTRACTOR SHALL COORDINATE WITH THE OWNER TO LOCATE BLOCKING AS REQUIRED FOR OWNER PROVIDED ARTWORK AND SIGNAGE

Loc.	Description
1	Construction Revision

The drawing and design show
The Lukmire Partnership, Inc. T
use of this drawing or design
prohibited. Any infringement w

Project Title:

RUST LIBRARY EXPANSION & RENOVATION

The Lukmire Partnership

FLOOR PLA

Prj. Arch.: DWH	
Prj. Eng.: CM	
Drawn: DWH	Scale.
Checked: -	Issued:
App.. -	Dwg. N
Project No.: 13143.00	