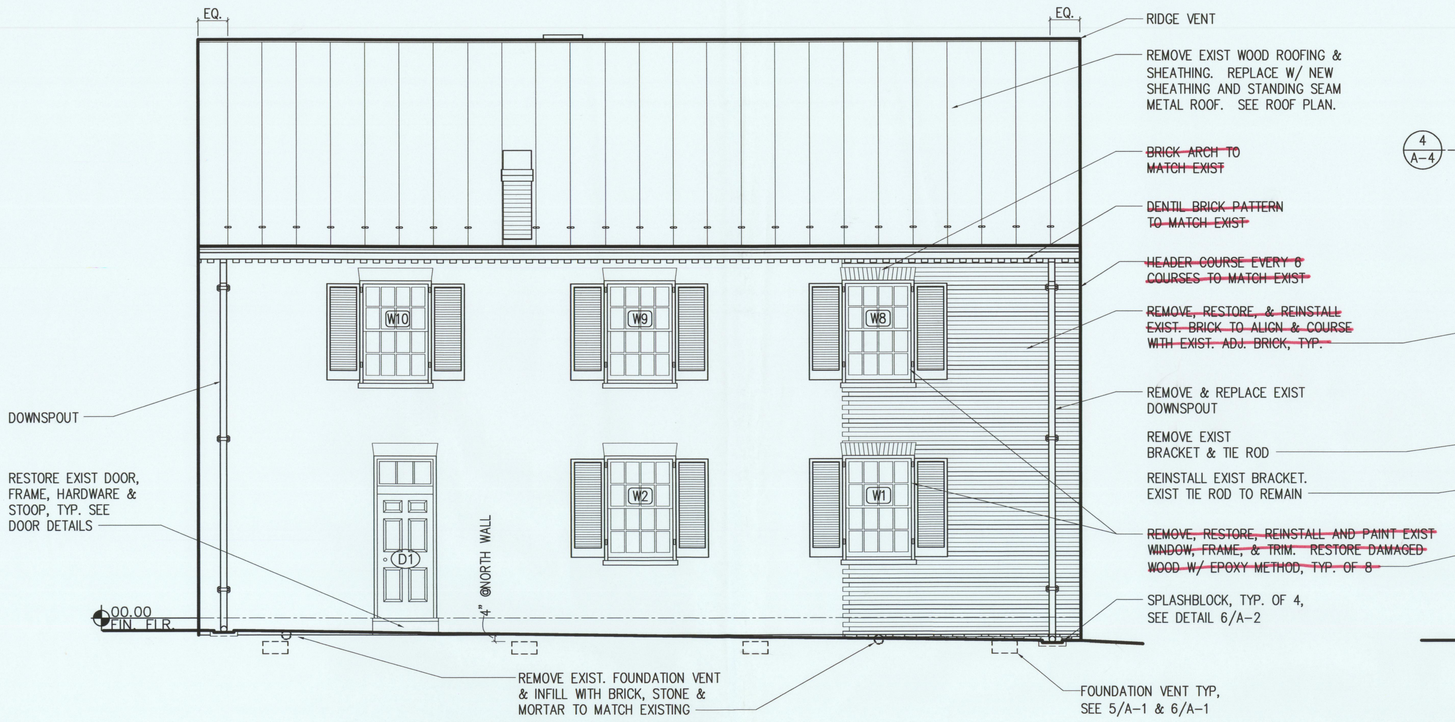

1 A-2 NORTH ELEVATION
1/4"=1'-0"

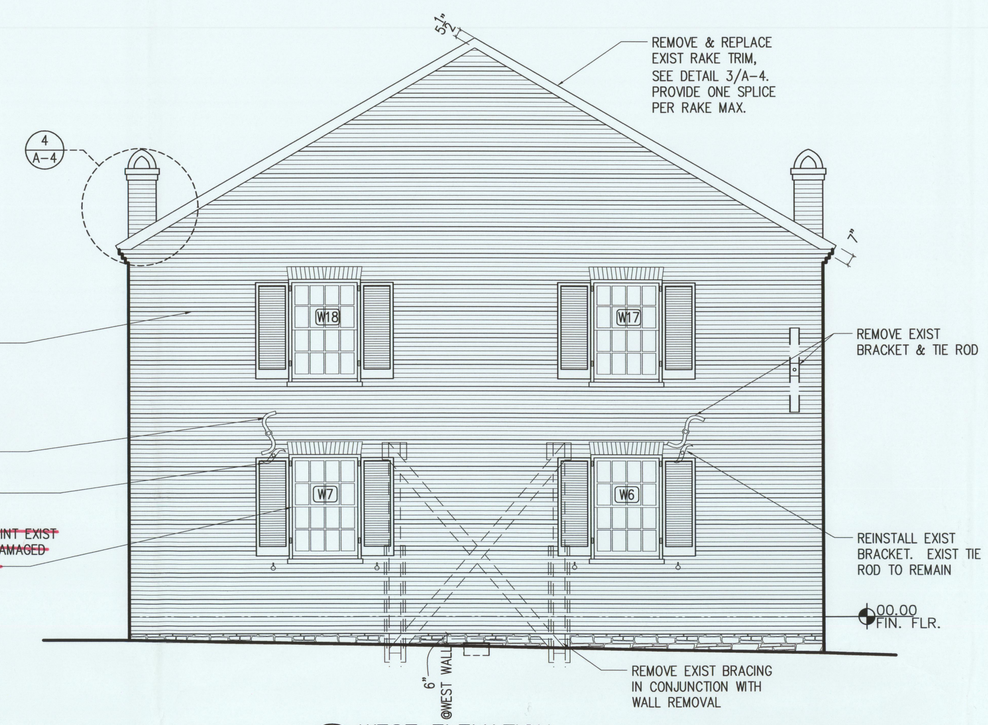

2 A-2 WEST ELEVATION
1/4"=1'-0"

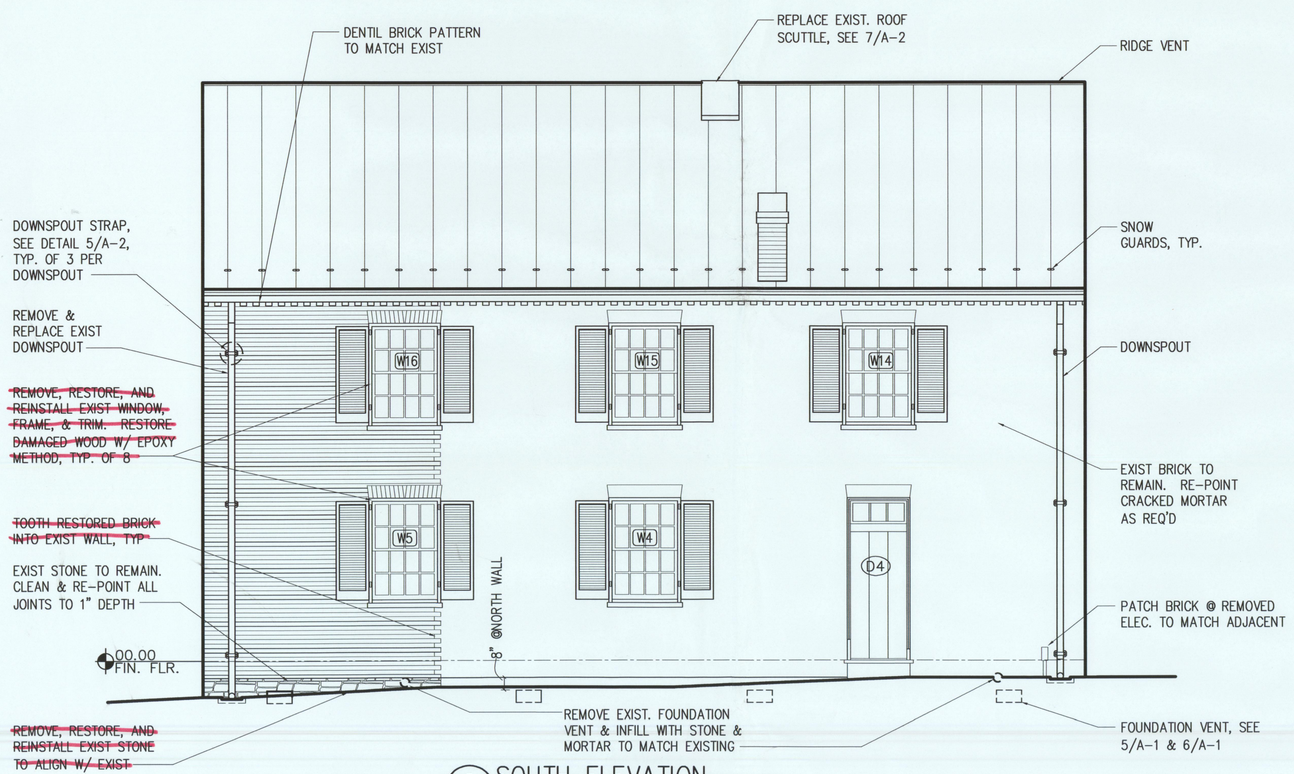

3 A-2 SOUTH ELEVATION
1/4"=1'-0"

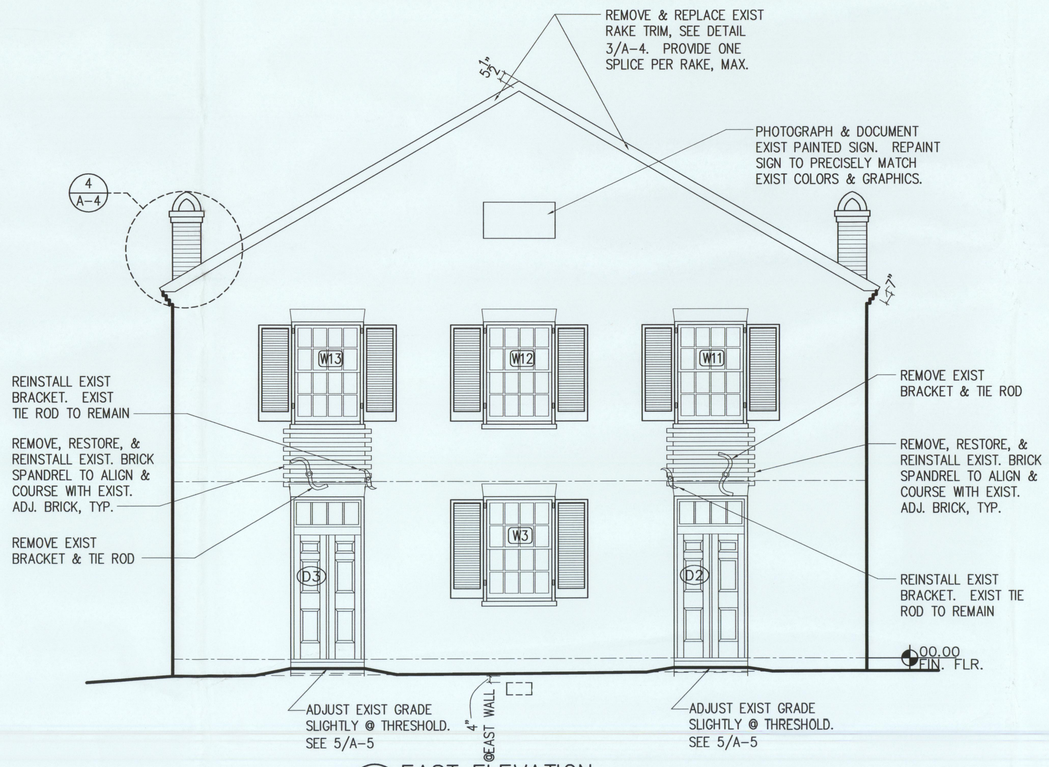

4 A-2 EAST ELEVATION
1/4"=1'-0"

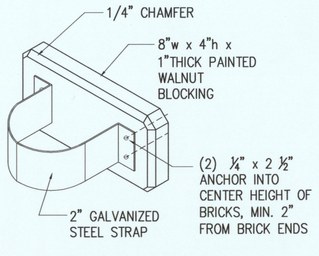

5 A-2 DOWNSPOUT STRAP DETAIL
3"=1'-0"

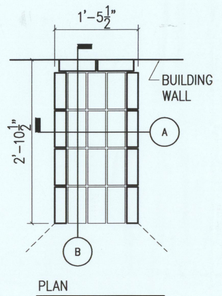

PLAN
SCALE: 3/4"=1'-0"

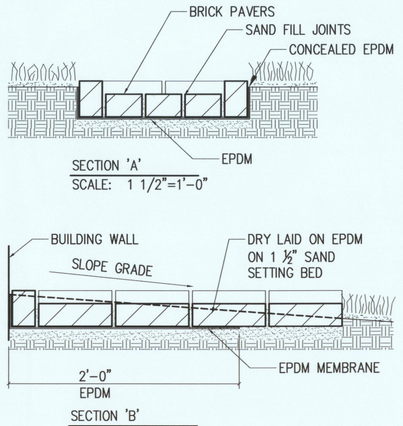

SECTION 'A'
SCALE: 1 1/2"=1'-0"

SECTION 'B'
SCALE: 1 1/2"=1'-0"

6 A-2 SPLASHBLOCK DETAILS
SCALE VARIES

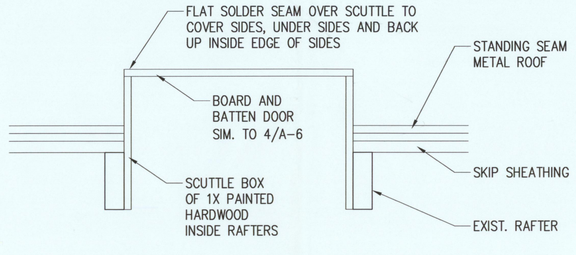

7 A-2 ROOF SCUTTLE DETAIL
1 1/2"=1'-0"

GENERAL NOTES

A. ~~AT AREAS WHERE EXISTING WALLS ARE TO REMAIN,~~ RE-POINT ALL EXISTING CRACKED MORTAR JOINTS TO MATCH EXISTING ADJACENT MORTAR. ASSUME 80' OF JOINTS TO BE RE-POINTED.

B. SEAL ALL EXISTING OPENINGS AND GAPS AT EAVES, GABLES, CHIMNEYS, WALL AND ROOF JUNCTURES, ETC. OVER 1/4" IN SIZE AS REQUIRED TO PREVENT ACCESS OF BATS AND OTHER VERMIN INTO ATTIC AND BUILDING INTERIOR. SEAL OPENINGS WITH HEAVY DUTY SS SCREENING AS REQD.

Samaha Associates P.C. architects

COMMONWEALTH OF VIRGINIA
SEMON S. SAMAHA
(LICENSE) No. 2901
ARCHITECT

9990 Lee Highway Suite 350 Fairfax, VA 22030
Phone 703-691-3311 Fax 703-691-3316

Douglass C. Reed
Historic Structures Consultants
P.O. Box 185
Smithsburg, MD 21783
1-301-730-2699
douglasscreed@myactv.net

Mount ZION Church Restoration

Loudoun County Department of Parks, Recreation, and Community Services

Virginia State project # 0000

Sheet Title:

EXTERIOR ELEVATIONS

Drawing Number. – Of

A–2

Issue Date: 4/24/05

Drawn By: TRS
Checked By: RAM

Project Number: 1184000