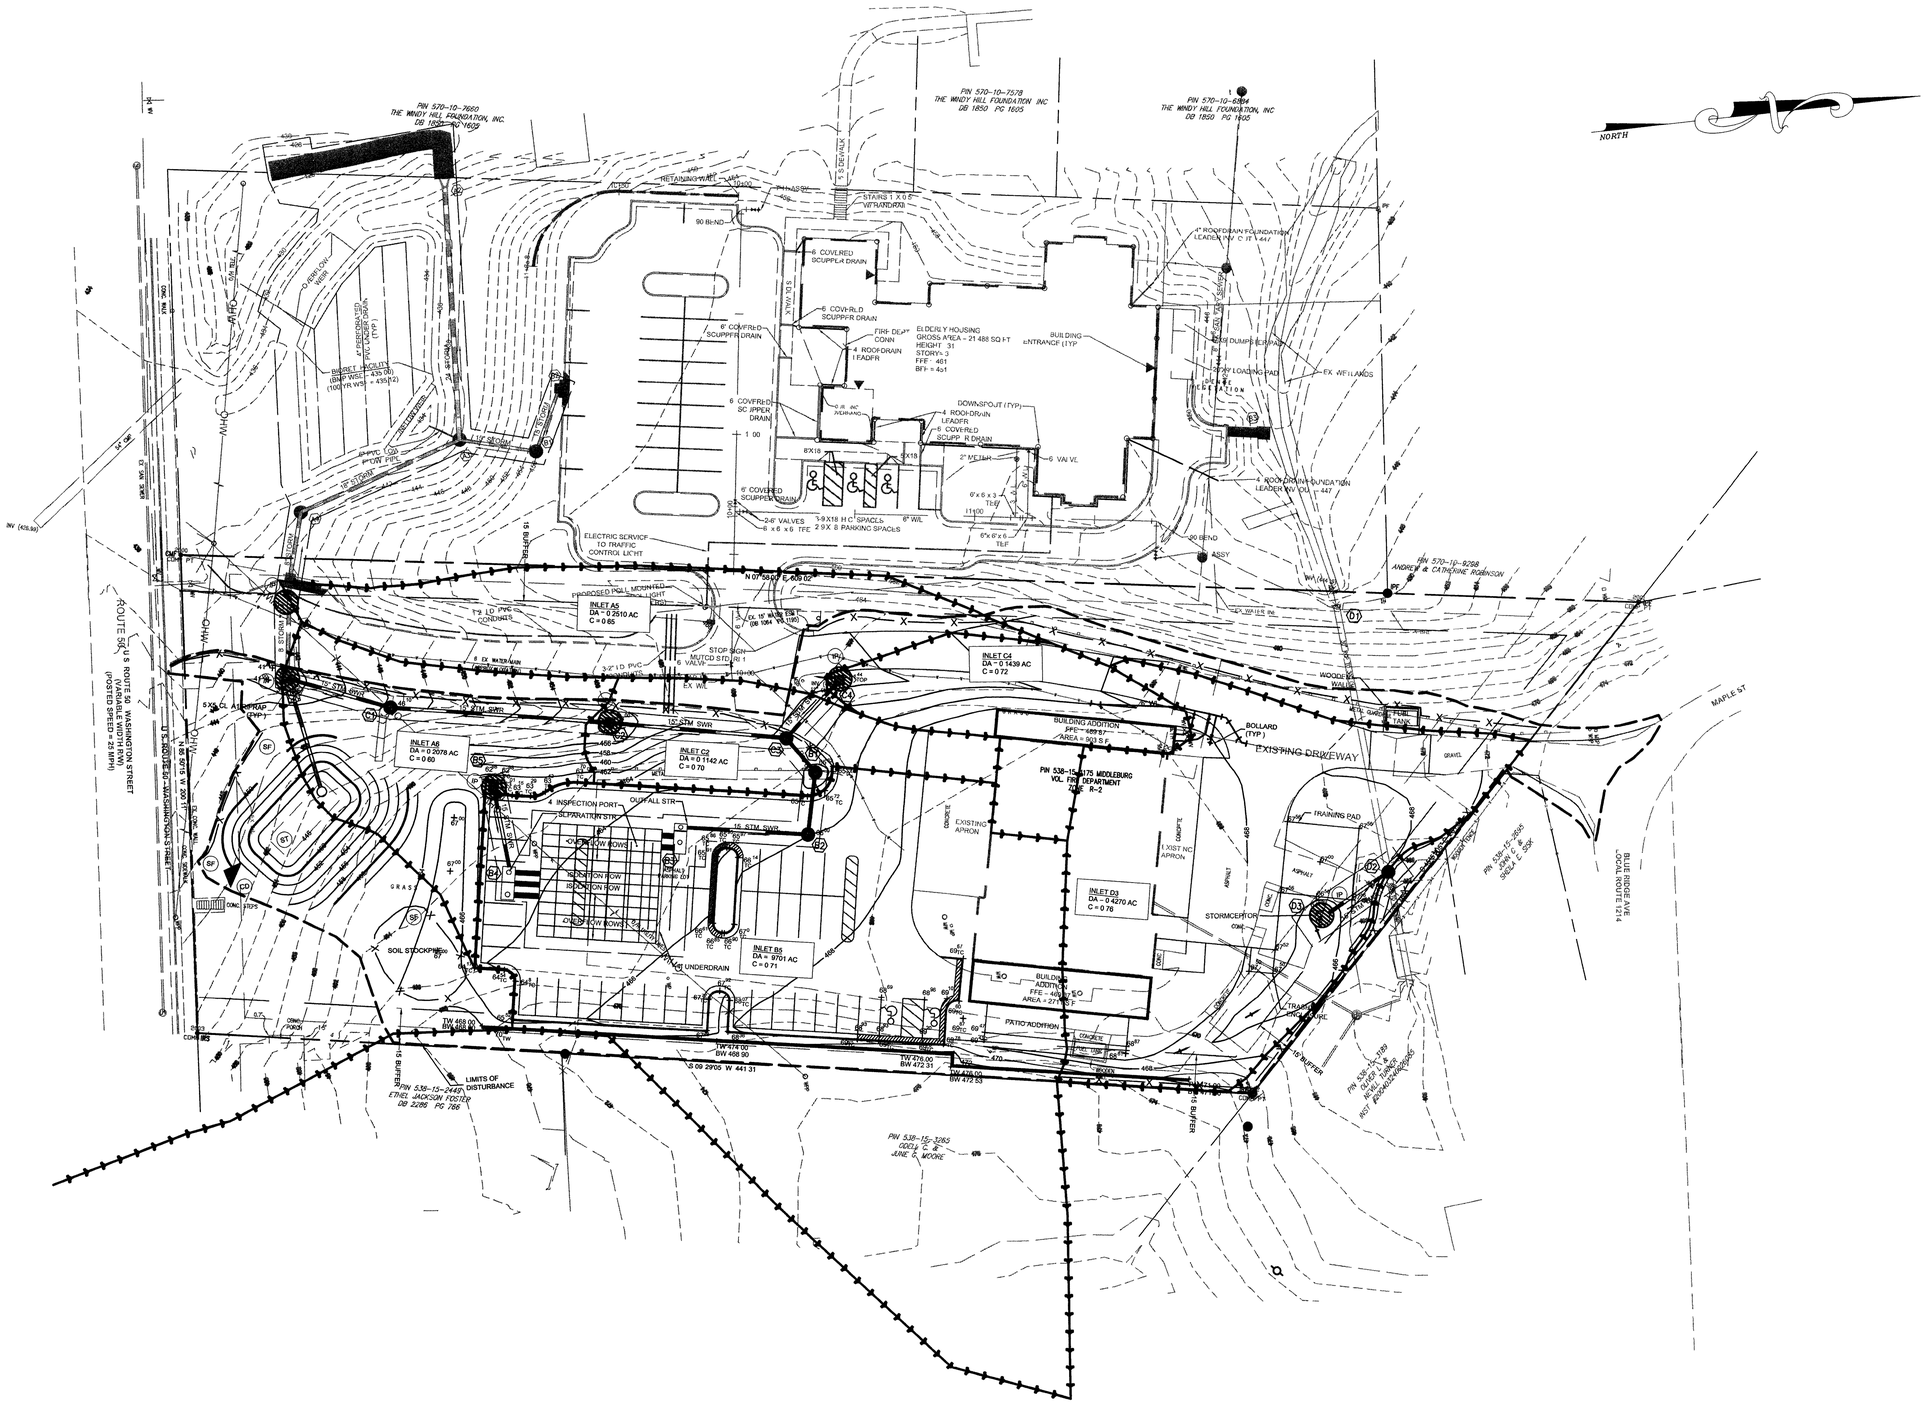

Bury+Partners
ENGINEERING SOLUTIONS

Consulting Engineers and Surveyors
3810 Cascade Parkway Suite 1000
Chantilly, Virginia 20151
Tel 703/968-0900 Fax 703/968-4666
Bury+Partners-VA Inc ©Copyright 2007

MIDDLEBURG VOLUNTEER FIRE DEPARTMENT BUILDING ADDITION
FINAL SITE PLAN
BLUE RIDGE DISTRICT
TOWN OF MIDDLEBURG, VIRGINIA

Phase 2 Erosion & Sedimentation Control Plan

DATE	NO.	REVISION
5.2.08	1	REMOVED MEETING HALL
7.10.08	2	REV. 2ND REVIEW COMMENTS

COMMONWEALTH OF VIRGINIA
WILLIAM D. HUME
No. 0037880
7/10/08
PROFESSIONAL ENGINEER

SCALE	1" = 30'
DATE	11-16-07
DRAWN BY	PJC/BP
DESIGNED BY	PJC
REVIEWED BY	MS
PROJ NO	220550002

SHEET
13
OF **18**