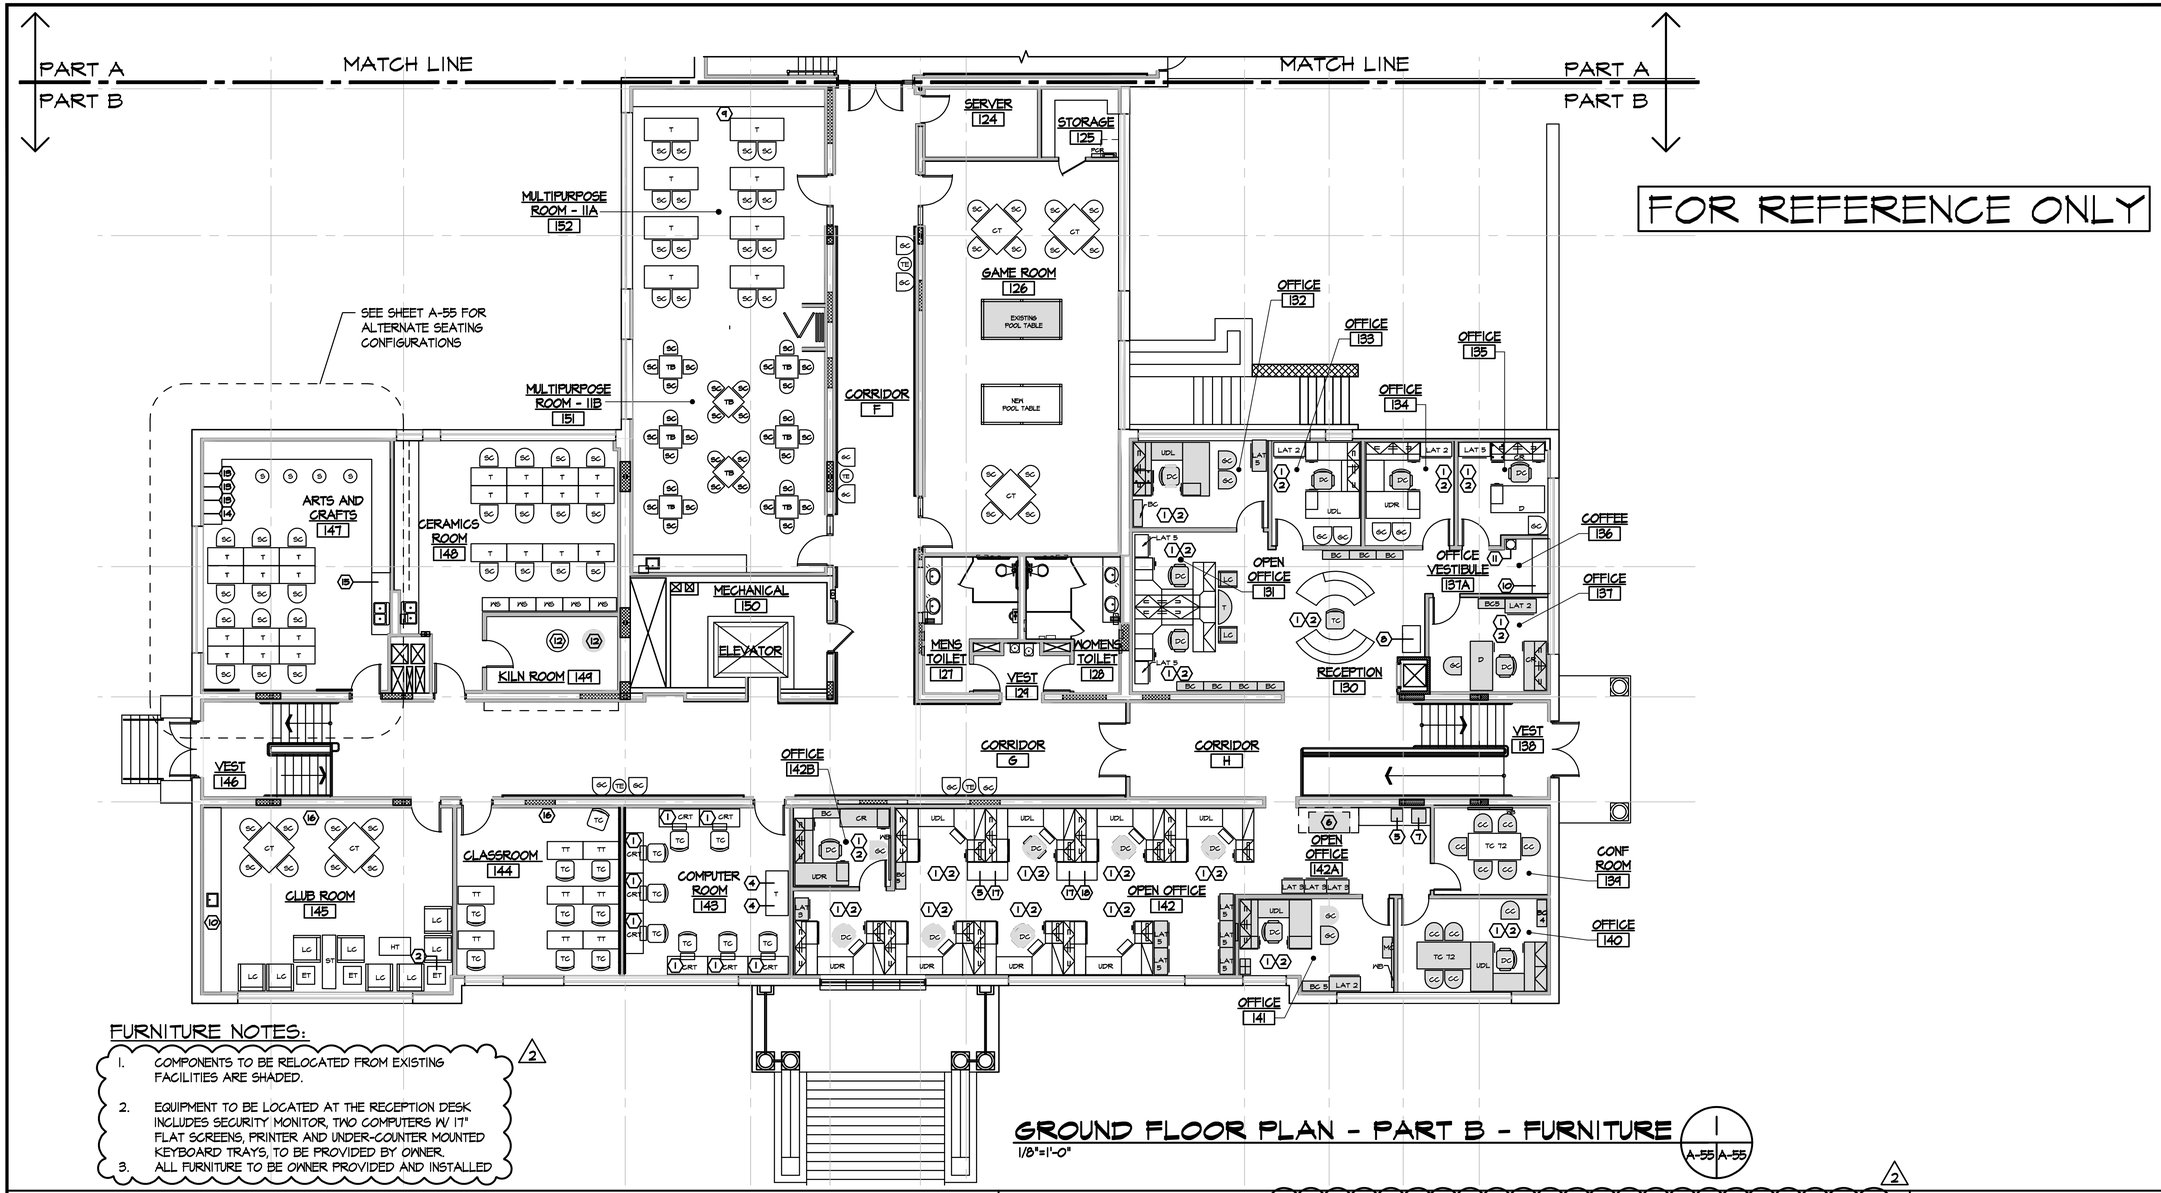

GROUND FLOOR PLAN - PART B - FURNITURE

1/8"=1'-0"

1 / A-55 | A-55

FURNITURE NOTES:

1. COMPONENTS TO BE RELOCATED FROM EXISTING FACILITIES ARE SHADED.
2. EQUIPMENT TO BE LOCATED AT THE RECEPTION DESK INCLUDES SECURITY MONITOR, TWO COMPUTERS W/ 17" FLAT SCREENS, PRINTER AND UNDER-COUNTER MOUNTED KEYBOARD TRAYS, TO BE PROVIDED BY OWNER.
3. ALL FURNITURE TO BE OWNER PROVIDED AND INSTALLED

FURNITURE LEGEND:

- TYPICAL MODULAR "U" DESK
- TYPICAL MODULAR "L" DESK (UDR)
- D — FREESTANDING DESK WITH PEDESTAL
- CR — FREESTANDING CREDENZA WITH HUTCH AND PEDESTAL
- CR — FREESTANDING CREDENZA
- T — TABLE, SIZE VARIES
- TB — BRIDGE TABLE, 30" X 30"
- TT — TRAINING TABLE, 48" X 24"
- CRT — COMPUTER TABLE WITH KEYBOARD TRAY, 54" X 24"
- TC # — CONFERENCE TABLE, SIZE VARIES # INDICATES LENGTH
- ET — END TABLE
- CT — COFFEE TABLE
- ST — SOFA TABLE
- T — HALF MOON TABLE, 48" X 24"
- POOL TABLE
- CT — CARD TABLE 42" X 42"
- PCR — WALL MOUNTED POOL CUE RACK - EXISTING
- DC — DESK CHAIR
- TC — TASK CHAIR
- GC — GUEST CHAIR
- CC — CONFERENCE CHAIR
- SC — STACKING CHAIR
- S — STOOL
- LC — LOUNGE CHAIR
- LAT # — LATERAL FILE, # INDICATES NUMBER OF DRAWERS
- BC# — BOOKCASE, # INDICATES NUMBER OF SHELVES
- WS — WIRE SHELVING UNIT
- MC — MOBILE CART
- A/V — AUDIO/VISUAL CART
- MOBILE PLAN BIN
- WB — WALL MOUNTED WHITE BOARD

EQUIPMENT SCHEDULE: * ALL EQUIPMENT TO BE OWNER PROVIDED & INSTALLED, U.N.O.

EQUIP. KEY	QTY.	DESCRIPTION MANUFACTURER	INTERFACE CONN. TYPE	INTERFACE RCPT. TYPE	PHYSICAL DIMENSIONS WIDTH (INCHES)	PHYSICAL DIMENSIONS DEPTH (INCHES)	PHYSICAL DIMENSIONS HEIGHT (INCHES)	COMMENTS
1	27	PERSONAL COMPUTER						
2	20	DESK-TOP TELEPHONE						
3	3	WALL-MOUNTED TELEPHONE						
4	2	PRINTER						
5	2	HP LASER JET 4000 PRINTER			15.5	16.5	13.5	
6	1	KONICA 7045 COLOR COPIER			55	28	--	
7	1	RICOH AFICIO 1515 SUPER 3G			19	19	19	
8	1	KONICA 7022 COLOR COPIER			36	24	44	
9	2	CLG. MTD. ELEC. PROJ. SCREEN						GC PROVIDED/INSTALLED
10	2*	COFFEE MACHINE						*1 IN LIBRARY ADMIN PORTION
11	1	ELECTRIC WATER COOLER						
12	2	KILN BY GARE, INC.			29.25	29.25	35	1 KILN EXISTING TO BE INSTALLED BY OWNER
13	3	PORTABLE SEWING MACHINE						
14	1	PULL-DOWN IRONING BOARD						GC PROVIDED/INSTALLED
15	1	SPRAY BOOTH						
16	2	WALL MOUNTED TELEVISION						
17	2	HP LASERJET 4050, NETWORKED			16	17	13	
18	1	TYPEWRITER						

KEY PLAN

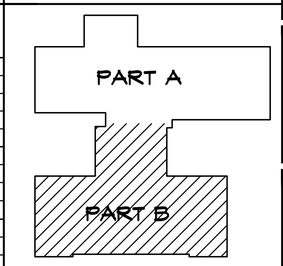

GRAPHIC SCALE:

4' 0 4' 8' 16'

1/8" = 1'-0"

Loc.	Description	Date	App.
2	ADDENDUM 2		
	09-23-2009		

Prj. Arch.	PECK PECK AND ASSOC
Prj. Eng.	
Drawn	AP/RV/SF
Scale	AS NOTED
Checked	DKP/GPP
Issued	08-24-09
App.	

Project Title:
NORTH STREET BUILDING RENOVATION
102 NORTH STREET LEESBURG, VIRGINIA
BID SUBMITTAL
County Building No.: 6277

COUNTY OF LOUDOUN

Project Management By:
PECK • PECK & ASSOCIATES, INC.
architecture planning graphics interiors
2050 OLD BRIDGE ROAD, WOODBRIDGE, VA 22192
(703) 690-3121 FAX (703) 690-1768

Sheet Contents:
GROUND FLOOR PLAN- PART B - FURNITURE PLAN

Drawing No.:
A-55