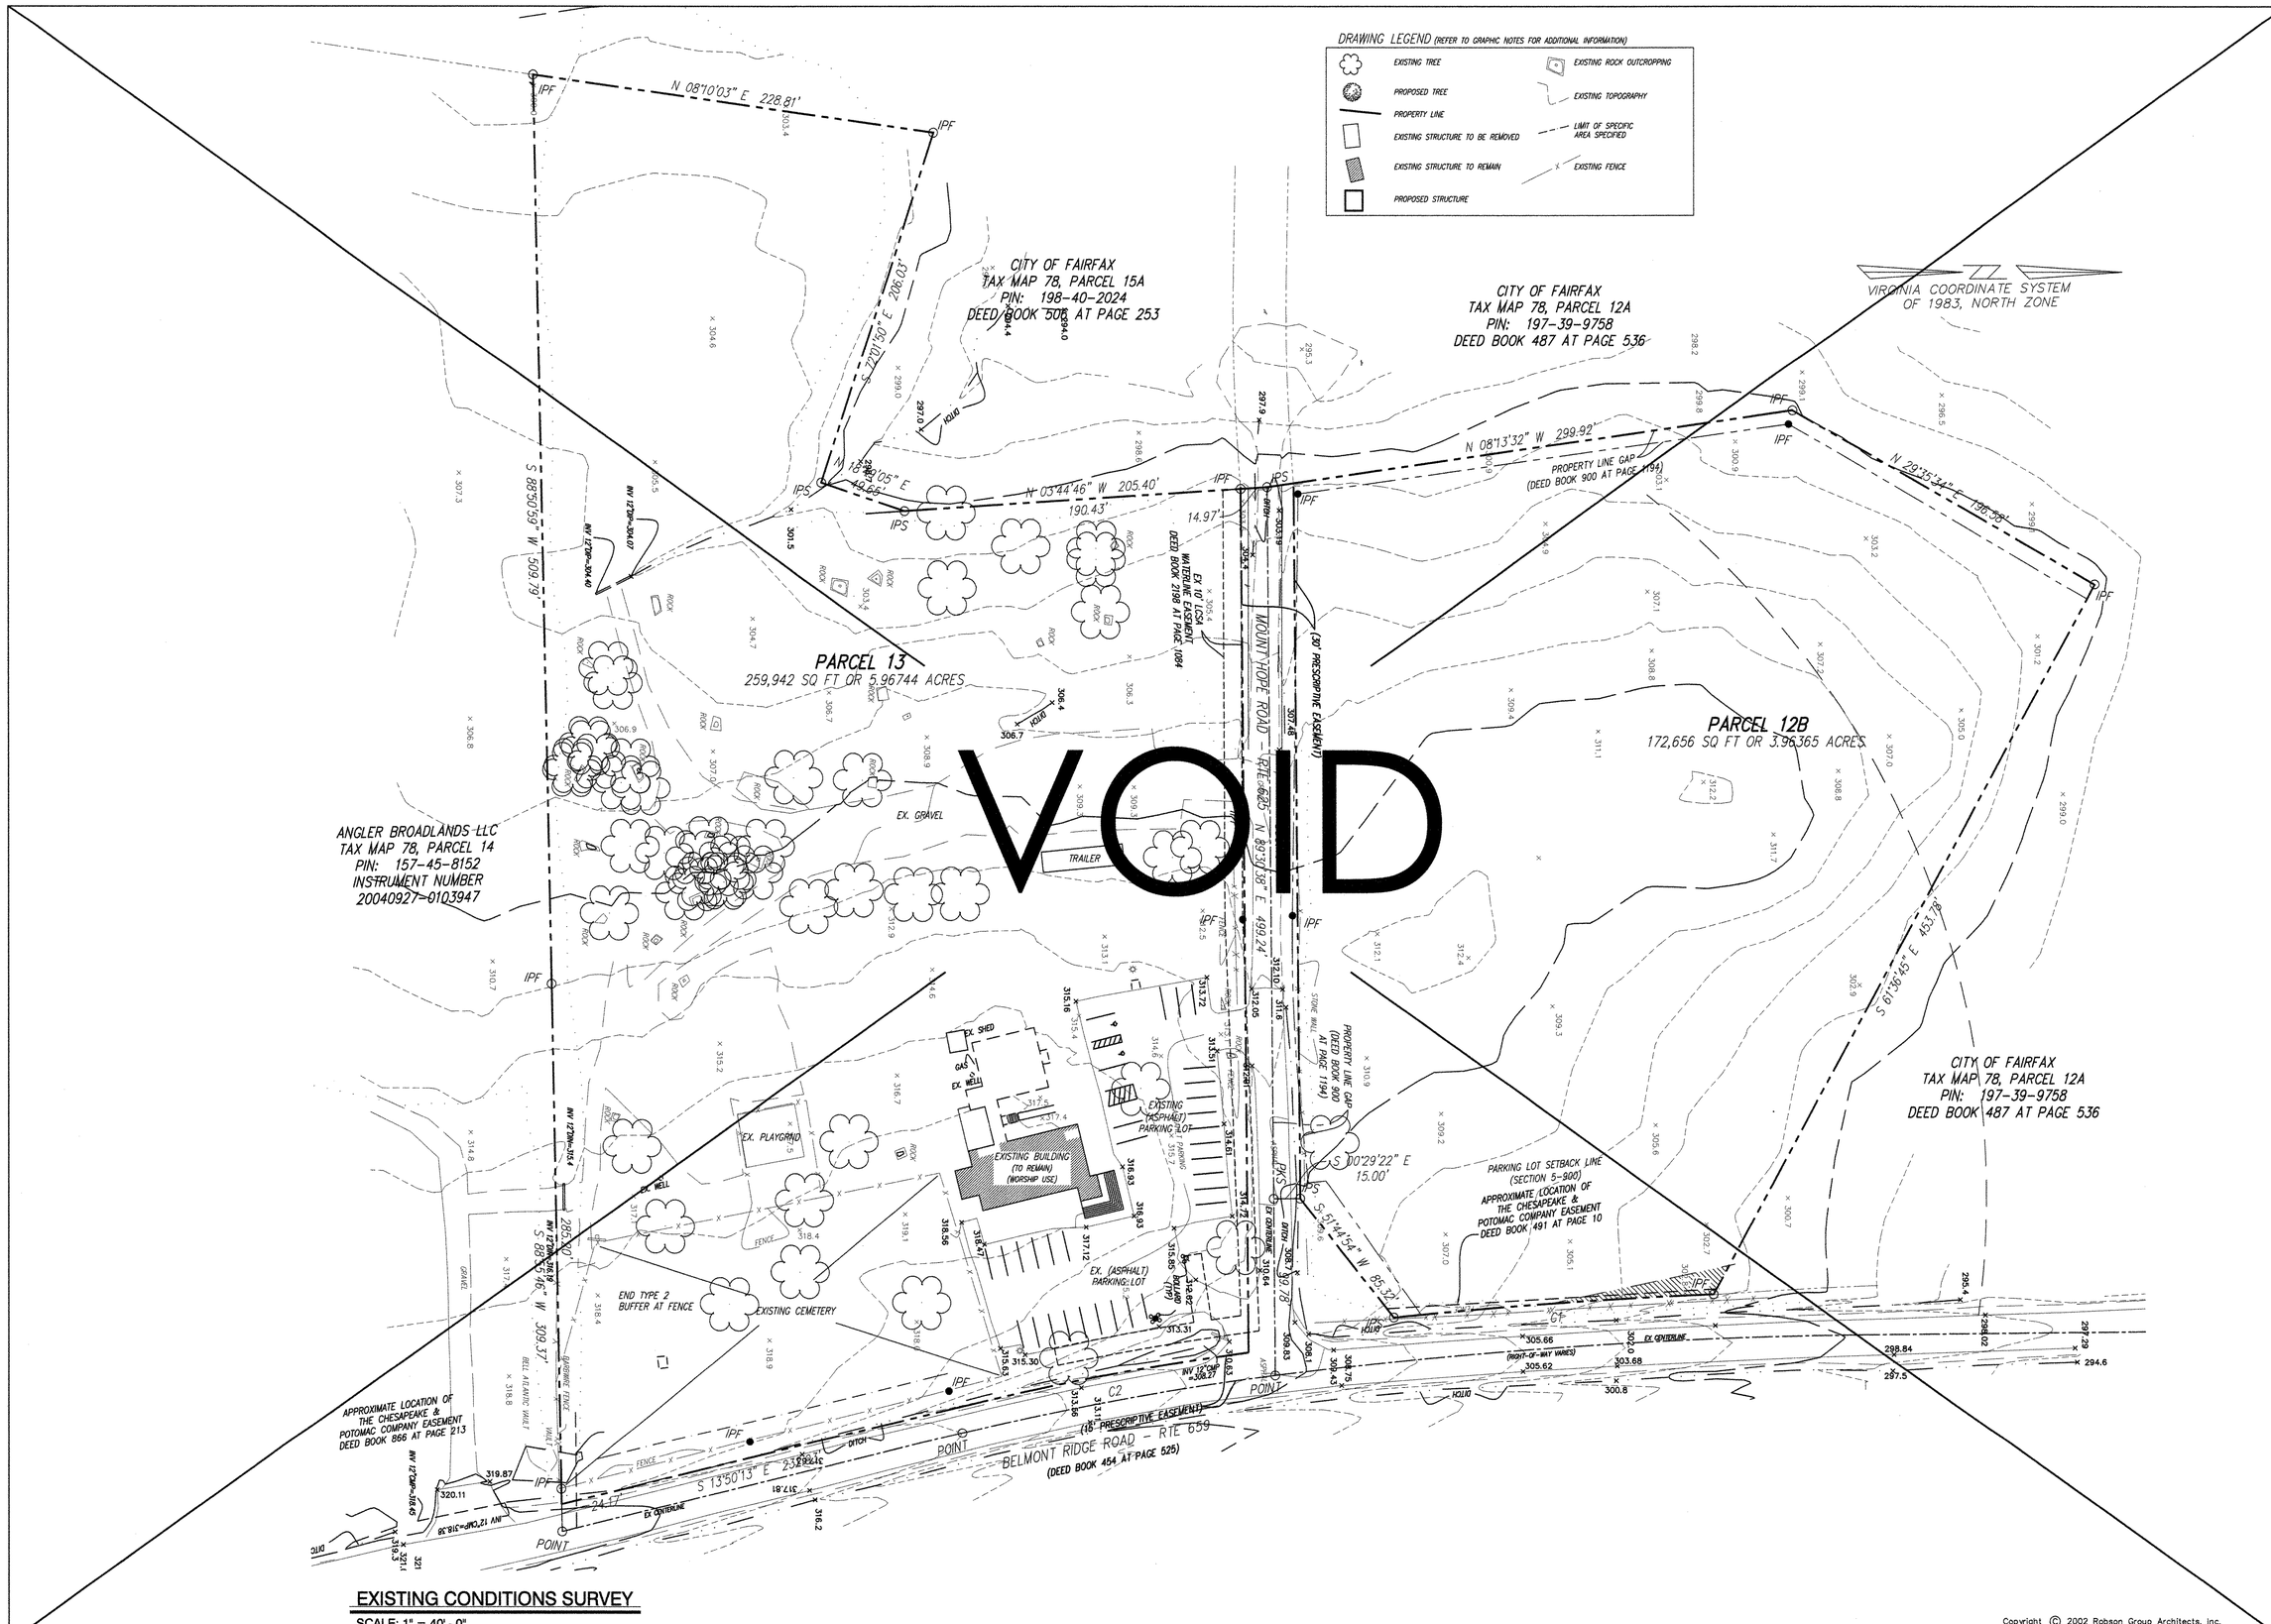

EXISTING CONDITIONS SURVEY

SCALE: 1" = 40' - 0"

Copyright © 2002 Robson Group Architects, Inc.
This design & drawing(s) are protected under Copyright Law.

Robson Group Architects
14900 Bogle Drive, Suite 203
Chantilly, Virginia 20151
(703) 802-9075

Architecture Planning Interior Design

SEAL:

PROJECT:

MOUNT HOPE BAPTIST CHURCH
PROPOSED SPEX (EXISTING)
GPIN# 156-25-8201-000 (Parcel 12B) & 156-15-9668-000 (Parcel 13)
42507 Mount Hope Road , Ashburn, Virginia 20148

ISSUED:
6/8/07 - ZONING

REVISIONS:
1/9/08 - STAFF COMMENTS
2/12/08 - STAFF COMMENTS
4/5/08 - STAFF COMMENTS
11/11/08 - STAFF COMMENTS
1/21/09 - SPEX ALTERNATIVES
3/30/09 - STAFF COMMENTS
5/11/09 - STAFF COMMENTS

SHEET/TITLE
EXIST. CONDITIONS SURVEY
Sheet 6 of 8

EX-1