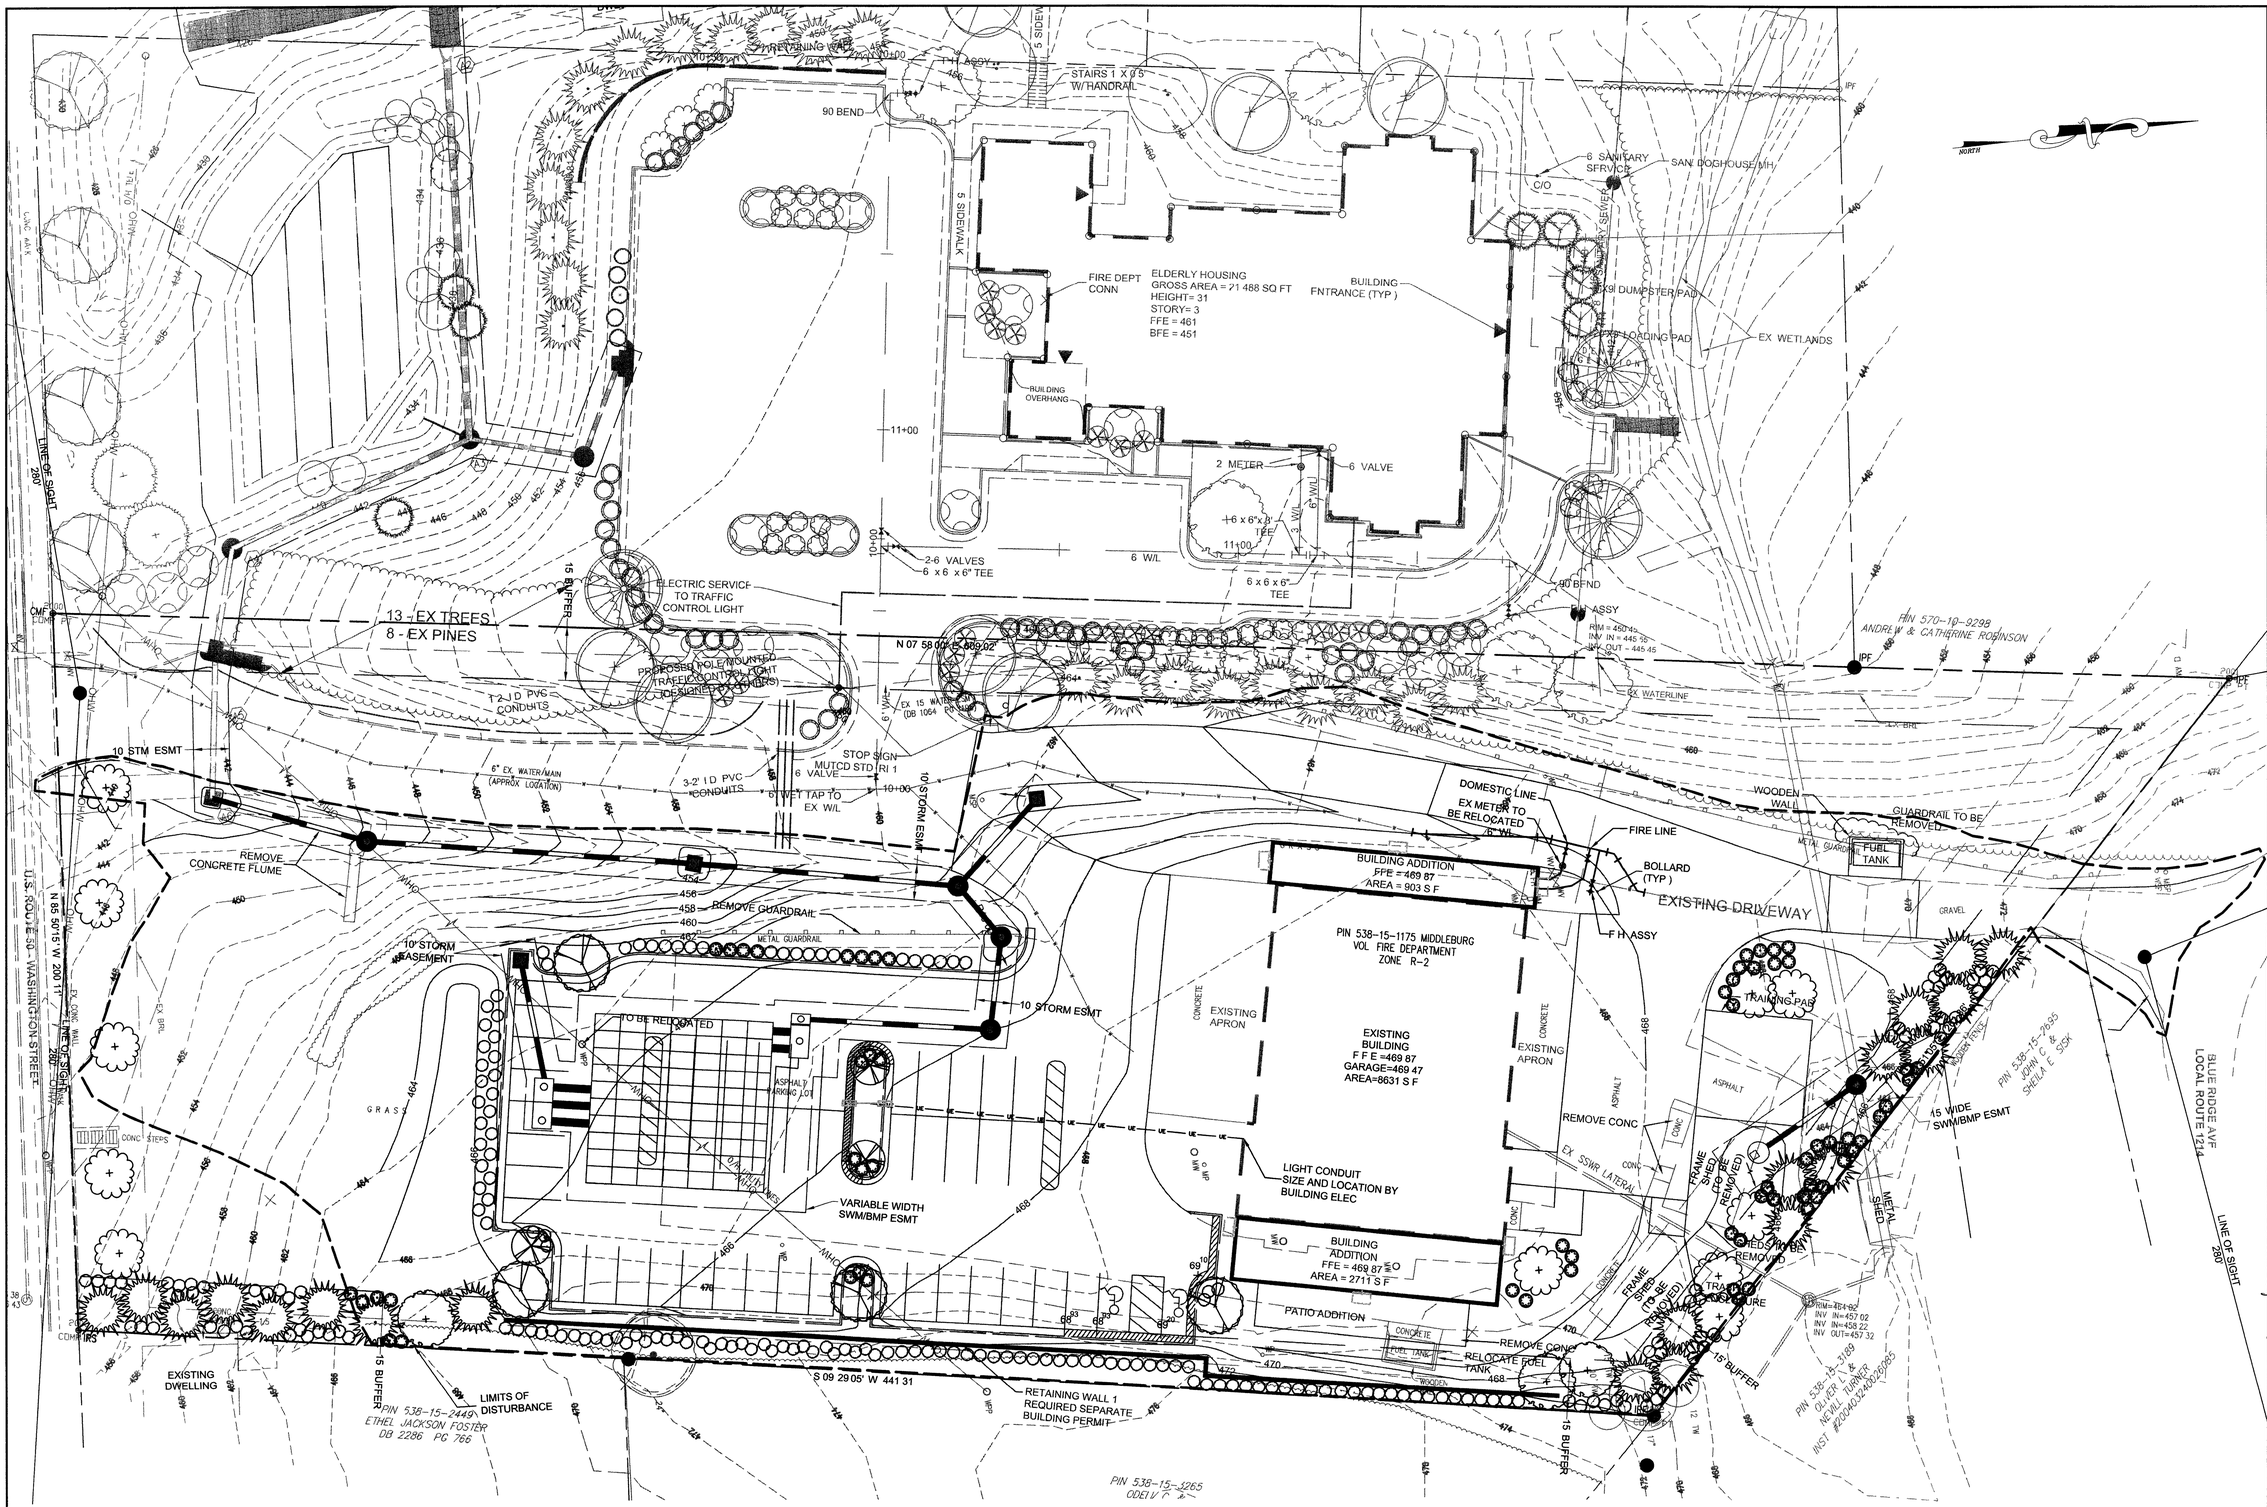

NOTE
SEE SHEET 17 FOR LANDSCAPING SCHEDULE, TABULATIONS & LEGEND

Bury+Partners
ENGINEERING SOLUTIONS
Consulting Engineers and Surveyors
3876 Concorde Parkway Suite 300
Chantilly Virginia 20151
Tel 703/968-9090 Fax 703/968-4656
Bury+Partners-Va, Inc © Copyright 2007

MIDDLEBURG VOLUNTEER FIRE DEPARTMENT BUILDING ADDITION
FINAL SITE PLAN
BLUE RIDGE DISTRICT
TOWN OF MIDDLEBURG, VIRGINIA

Landscaping Plan

DATE	NO	REVISION
5-2-08	1	REMOVED MEETING HALL
7-10-08	2	REV. AND REVIEW COMMENTS

COMMONWEALTH OF VIRGINIA
WILLIAM D HUME
No 0037880
7/10/08
PROFESSIONAL ENGINEER

SCALE	1" = 20'
DATE	11-16-07
DRAWN BY	PJC/BP
DESIGNED BY	PJC
REVIEWED BY	MS
PROJ NO	220550002

SHEET 16 OF 18