SURVEYED BY .....
SUPERVISED BY .....
DESIGNED BY ....Dawbercy (703) 842-0607....

IN PROGRESS 10/22/08
NOT FOR CONSTRUCTION

DESIGN FEATURES RELATING TO CONSTRUCTION OR TO REGULATION AND CONTROL OF TRAFFIC MAY BE SUBJECT TO CHANGE AS DEEMED NECESSARY BY THE DEPARTMENT

REVISED	STATE	FEDERAL AID PROJECT	STATE ROUTE	STATE PROJECT	SHEET NO.
7/17/08	VA.		7		3

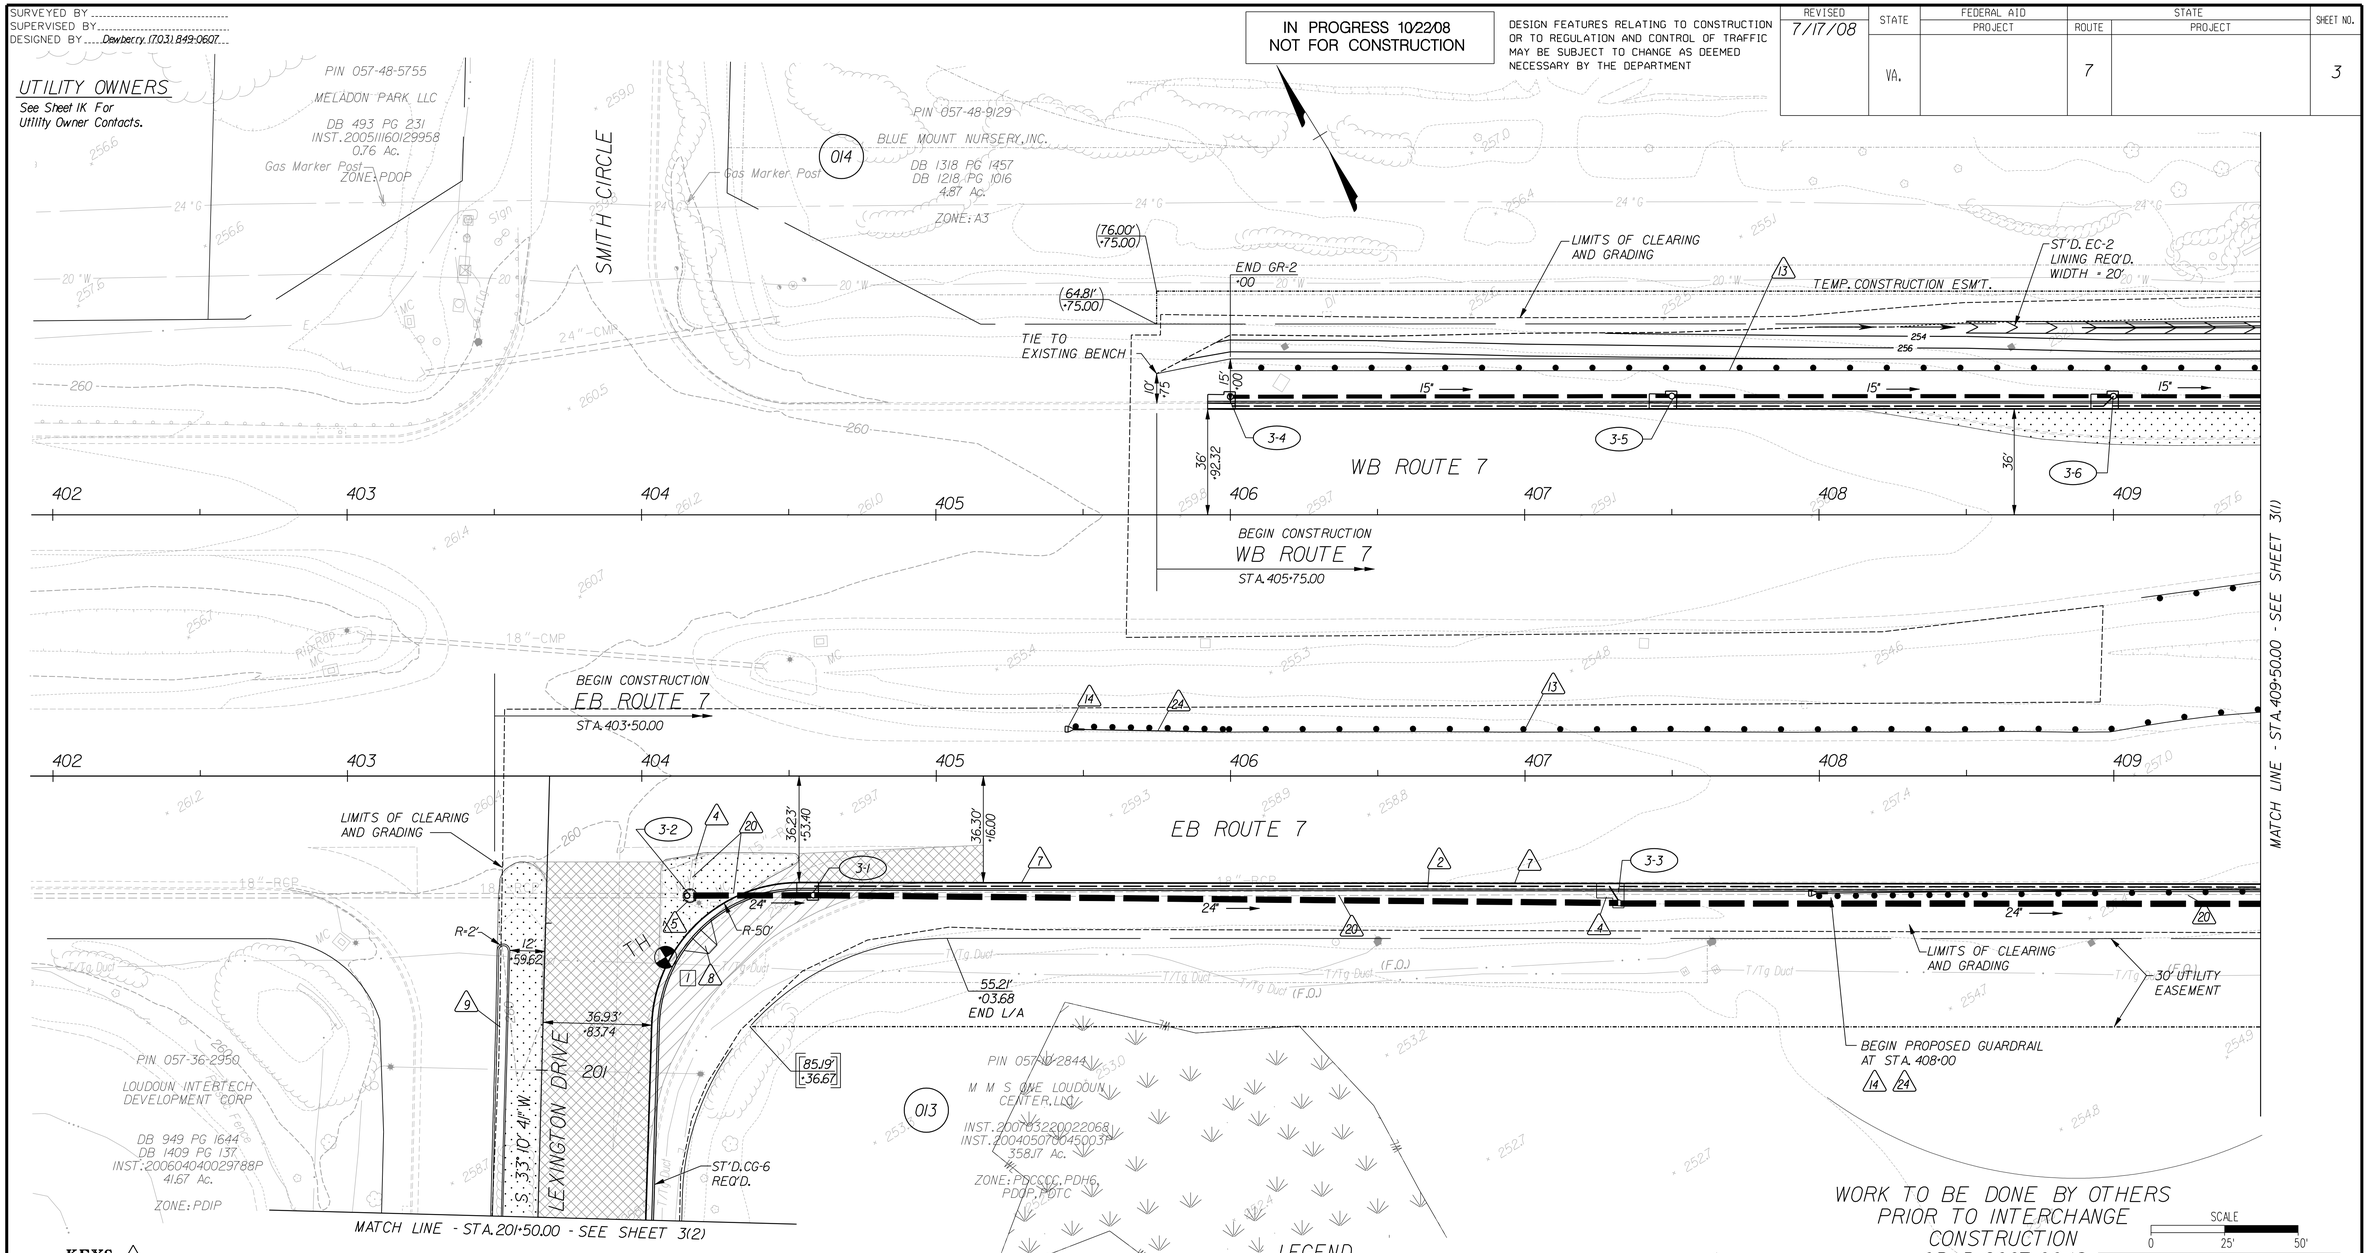

WORK TO BE DONE BY OTHERS PRIOR TO INTERCHANGE CONSTRUCTION CPAP-2007-0048

SCALE 0 25' 50'

KEYS

1. Remove Existing Curb
2. Remove Existing Curb and Gutter
3. Remove Existing Guardrail
4. Remove Existing Drop Inlet
5. Remove Existing Manhole
6. Curb, Std. CG-3 Req'd.
7. Curb and Gutter, Std. CG-7 Req'd.
8. Curb Ramp, Std. CG-12 Req'd.
9. Raised Med., Std. MS-1A Req'd.
10. Raised Grass Med., Std. MS-2 Req'd.
11. 5' Sidewalk Req'd.
12. 10' Trail Req'd.
13. Guardrail, Std. GR-2 Req'd.
14. Guardrail Terminal, Std. GR-9 Req'd.
15. Fixed Object Attachment, Std. GR-FOA-2 Type I Req'd.
16. Fixed Object Attachment, Std. GR-FOA-2 Type II Req'd.
17. Underdrain, Std. UD-2 Req'd.
18. Underdrain, Std. UD-4 Req'd.
19. Pipe To Be Abandoned and Plugged
20. Pipe To Be Removed
21. Stone For Erosion Control, Std. EC-1 Class I Req'd.
22. Endwall For Pipe Underdrain, Std. EW-12 Req'd.
23. Combination Underdrain, Std. CD-2 Req'd.
24. Guardrail Terminal Installation Site Preparation, Std. GR-SP Req'd.
25. Clean Out Existing Pipe
26. Clean Out Existing Structure
27. Back Up Berm Req'd.
28. Rock Check Dam Type I Req'd.
29. Remove Existing End Wall
30. Non-Perforated Outlet Pipe, St'd. UD-4 Req'd.

1 See Sheet 2F for Curb Ramp Details

Note: Figures in parenthesis and dot - dot - dashed lines denote Temporary Easements.

Note: Figures in brackets and dot - dashed lines denote Permanent Easements.

Note: Figures in double brackets and dot - dashed lines denote Utility Easements.

LEGEND

- C ..... Denotes Construction Limits In Cuts
- F ..... Denotes Construction Limits In Fills
- Denotes Demolition of Pavement
- Denotes Full Depth Pavement
- Denotes Milling and Overlay
- Denotes Overlay

COMMONWEALTH OF VIRGINIA
DAVID JOHN MAHONEY
Lic. No. 020798
PROFESSIONAL ENGINEER

REFERENCES
(PROFILES, DETAIL & DRAINAGE DESCRIPTION SHEETS, ETC.)

1F(1), 1F(2)	Geometric Layout
2A(1)-2A(6)	Typical Sections
2I(1)	Drainage Descriptions
3A	E.B. Route 7 Profile
3B	Lexington Drive Profile

PLAN NO.	PROJECT	FILE NO.	SHEET NO.
			3