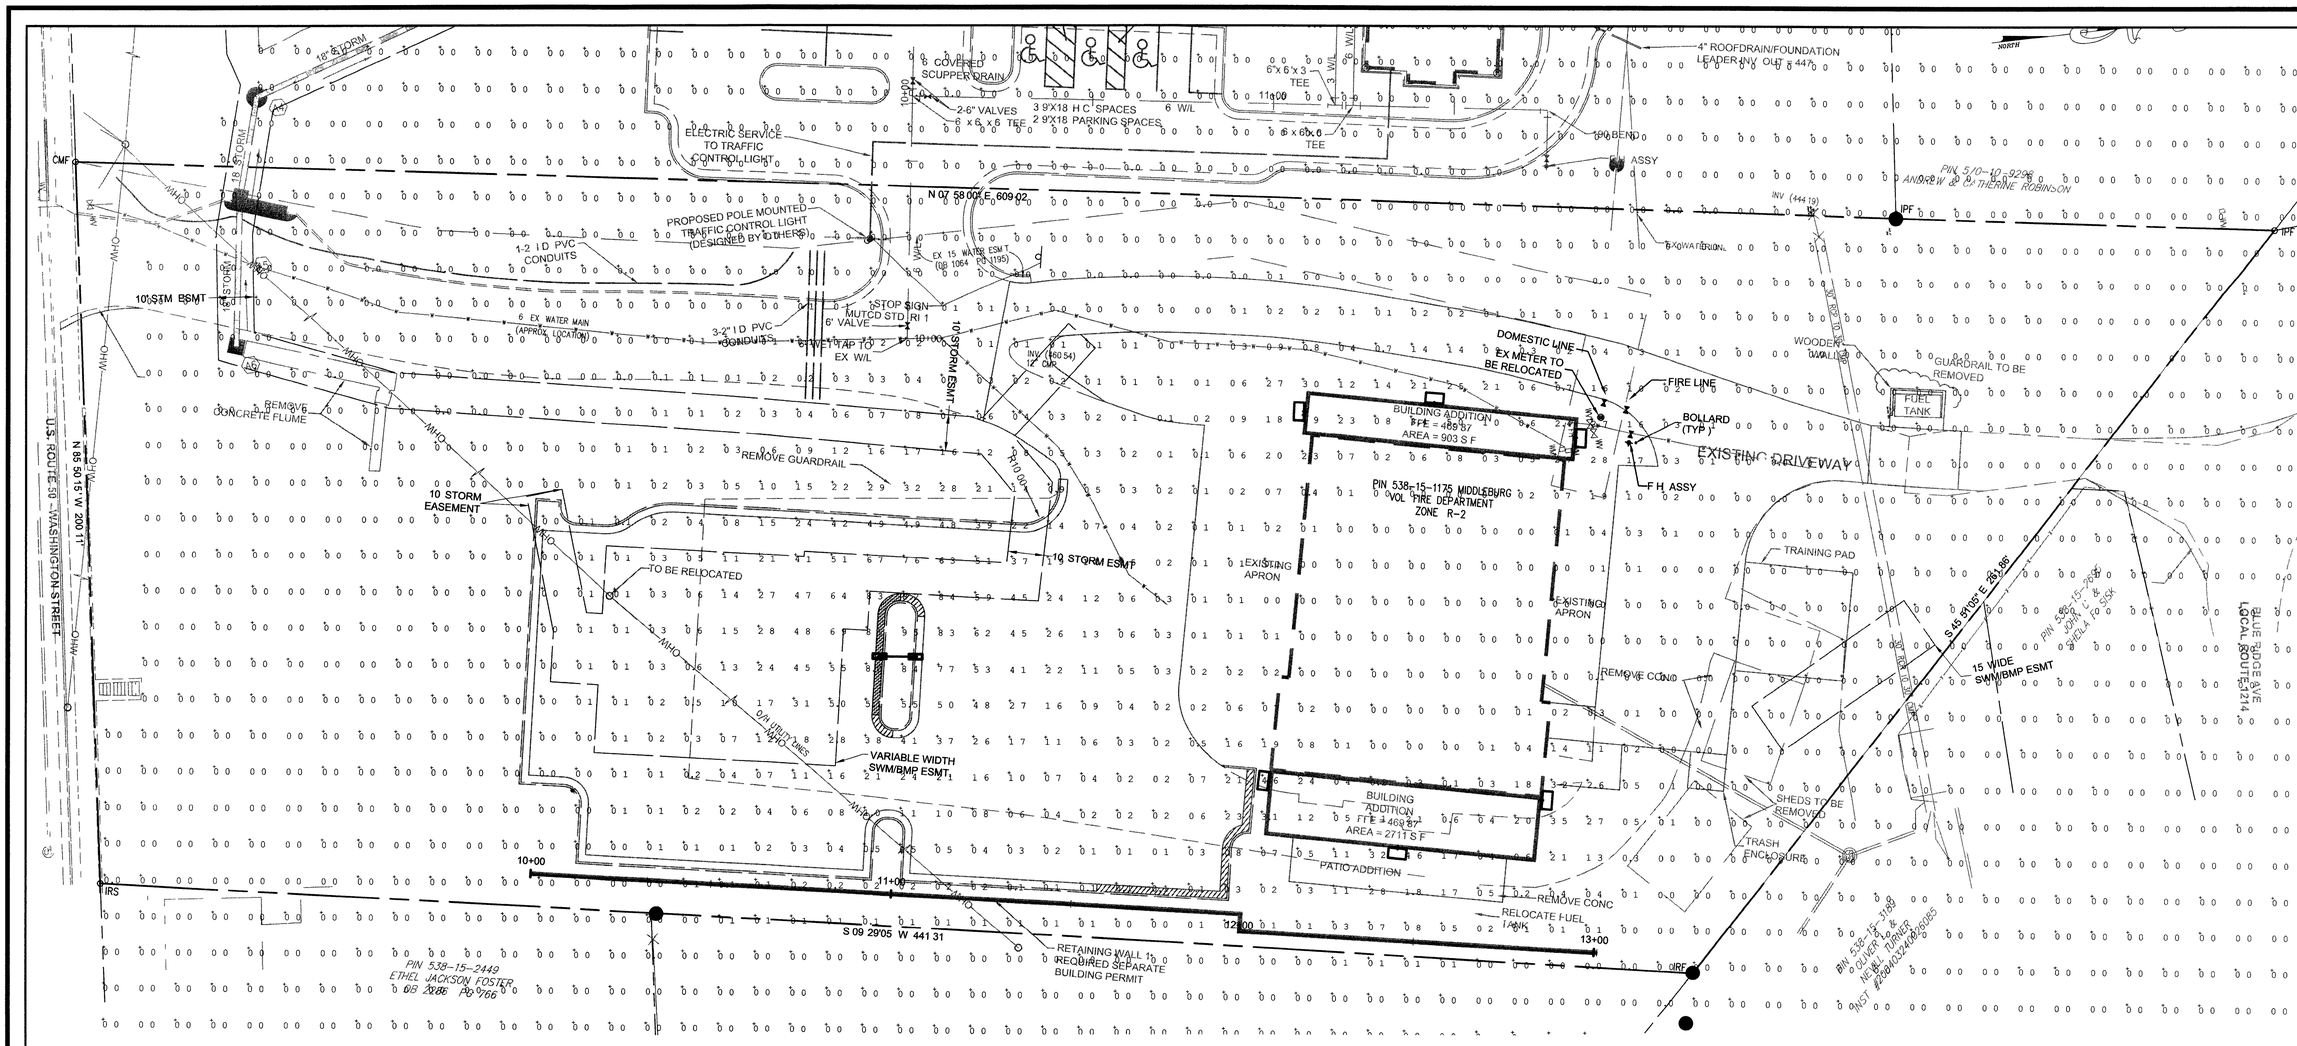

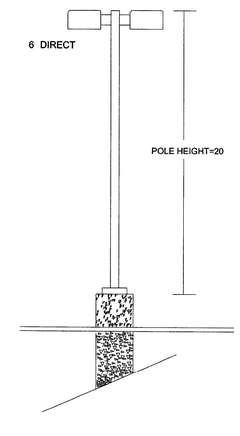

GRAPHIC SCALE

20 0 10 20 40 80

(IN FEET)
1 inch = 20 ft

Luminaire Schedule						
Symbol	Qty	Label	Arrangement	Lumens	LLF	Description
	1	PRELIMINARY_T5_9-13-07	BACK-BACK	20400	0 950	BXAL15028A-U
	6	PRELIMINARY_T3_9 06 07	SINGLE	2863	0 950	BXAL13028A U

* Poles meet 140 mph sustained winds
* MPR fixtures mounted at 17 5 (15 pole + 2 5 afg base) w/no tilt
* MPRW fixtures mounted at 17 5 (on the wall) w/no tilt

Note
Lighting conduits are to be coordinated with the Building Plans

Burry+Partners
ENGINEERING SOLUTIONS
Consulting Engineers and Surveyors
3810 Concorde Parkway Suite 1000
Chantilly Virginia 20151
Tel 703/968-0000 Fax 703/968-4866
Burry+Partners-VA Inc ©Copyright 2007

MIDDLEBURG VOLUNTEER FIRE DEPARTMENT BUILDING ADDITION
FINAL SITE PLAN
BLUE RIDGE DISTRICT
TOWN OF MIDDLEBURG, VIRGINIA

Lighting Plan

NO	DATE	REVISION
1	5.2.08	REMOVED MEETING HALL
2	7.10.08	REV 2ND REVIEW COMMENTS

COMMONWEALTH OF VIRGINIA
WILLIAM D HUME
No 0037880
7/10/08
PROFESSIONAL ENGINEER

SCALE	1" = 20'
DATE	11-16-07
DRAWN BY	PJC/BP
DESIGNED BY	PJC
REVIEWED BY	MS
PROJ NO	220550002

SHEET 18 OF 18