SURVEYED BY
SUPERVISED BY
DESIGNED BY Dewberry (703) 849-0607

DESIGN FEATURES RELATING TO CONSTRUCTION OR TO REGULATION AND CONTROL OF TRAFFIC MAY BE SUBJECT TO CHANGE AS DEEMED NECESSARY BY THE DEPARTMENT

REVISED	STATE	FEDERAL AID PROJECT	STATE ROUTE	STATE PROJECT	SHEET NO.
7/17/08	VA.		7		1J(3)

IN PROGRESS 092608
NOT FOR CONSTRUCTION

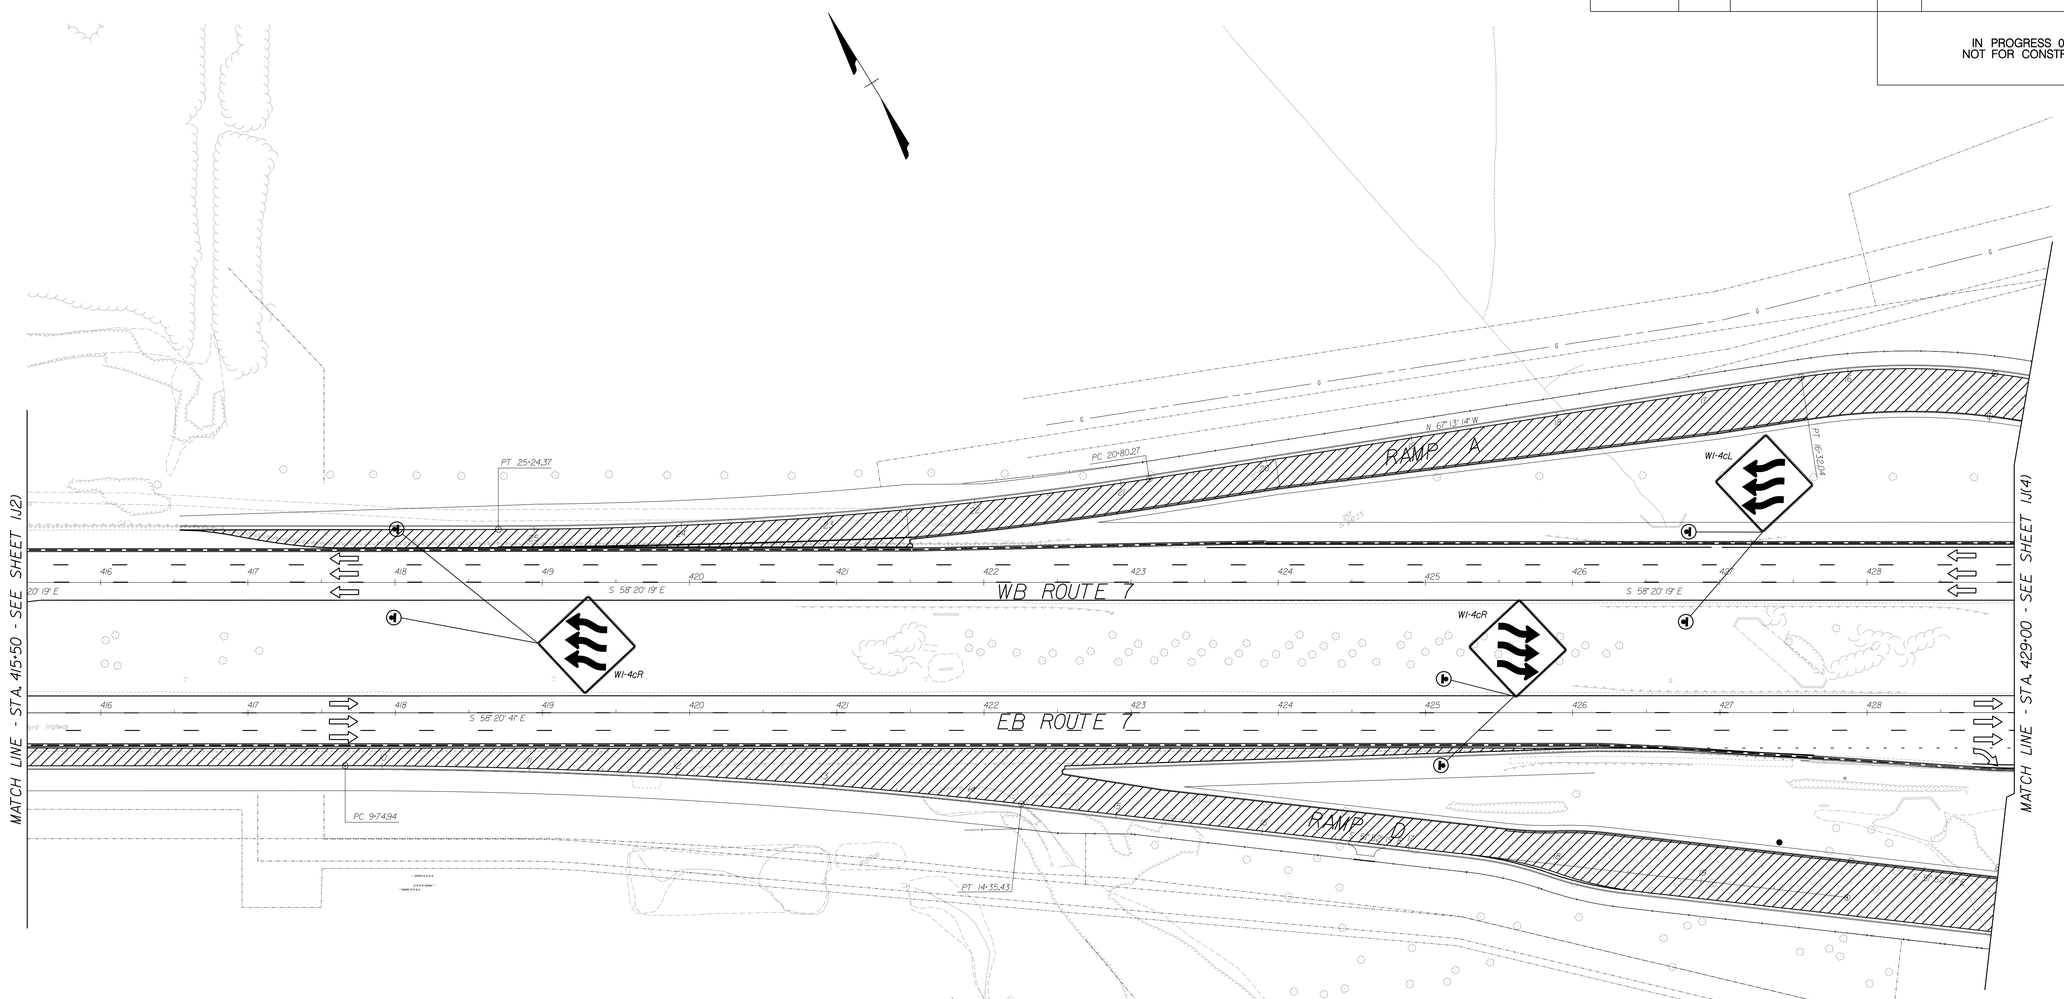

MAINTENANCE OF TRAFFIC
STAGE 1

LEGEND:

- PERMANENT CONSTRUCTION THIS STAGE
- TEMPORARY CONSTRUCTION THIS STAGE
- PERMANENT CONSTRUCTION PREVIOUS STAGE
- TEMPORARY CONSTRUCTION PREVIOUS STAGE
- TRAFFIC BARRIER SERVICE CONCRETE
- IMPACT ATTENUATOR
- GROUP 2 CHANNELIZING DEVICE

COMMONWEALTH OF VIRGINIA
DAVID JOHN MAHONEY
Lic. No. 020798
PROFESSIONAL ENGINEER

SCALE
0 50' 100'

PLAN NO.	PROJECT	FILE NO.	SHEET NO.
			1J(3)