SURVEYED BY ___
SUPERVISED BY ___
DESIGNED BY Dewberry (703) 849-0607

IN PROGRESS 09/26/08
NOT FOR CONSTRUCTION

DESIGN FEATURES RELATING TO CONSTRUCTION OR TO REGULATION AND CONTROL OF TRAFFIC MAY BE SUBJECT TO CHANGE AS DEEMED NECESSARY BY THE DEPARTMENT

REVISED	STATE	FEDERAL AID PROJECT	STATE ROUTE	STATE PROJECT	SHEET NO.
JULY 17, 2008	VA.		7		2G (7A)

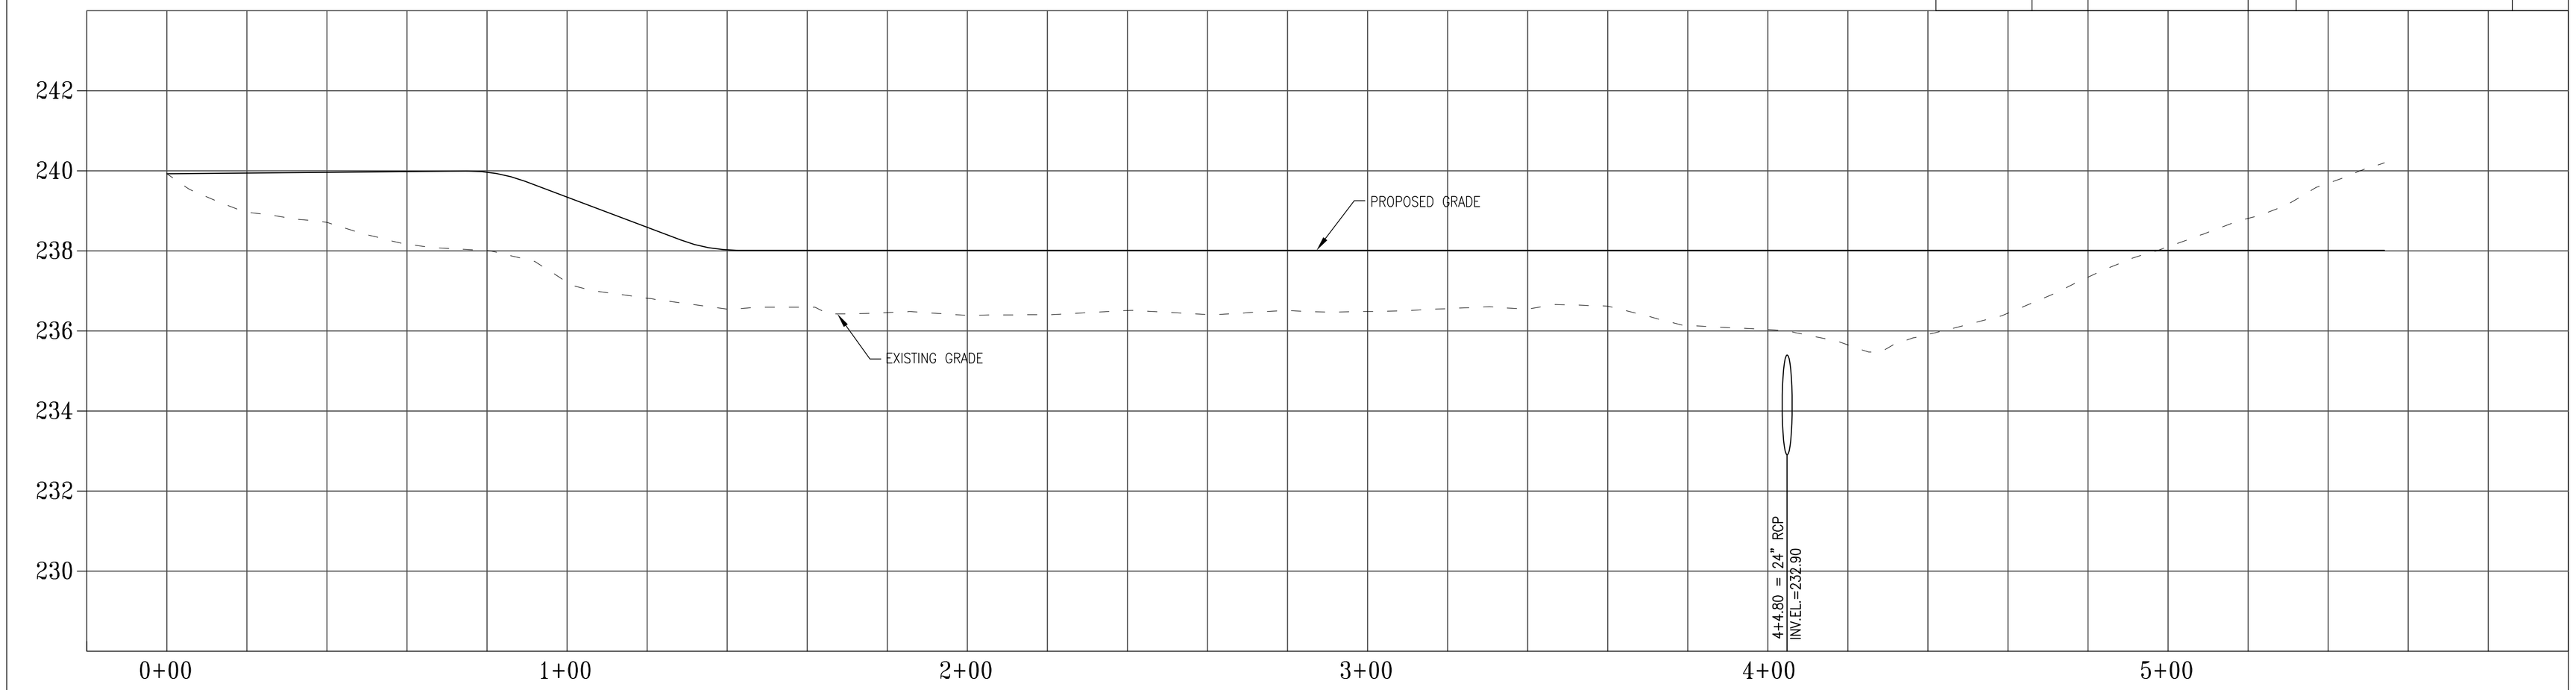

POND E ACCESS ROAD PROFILE

SCALE: 1"=20' HORIZONTAL
1"=2' VERTICAL

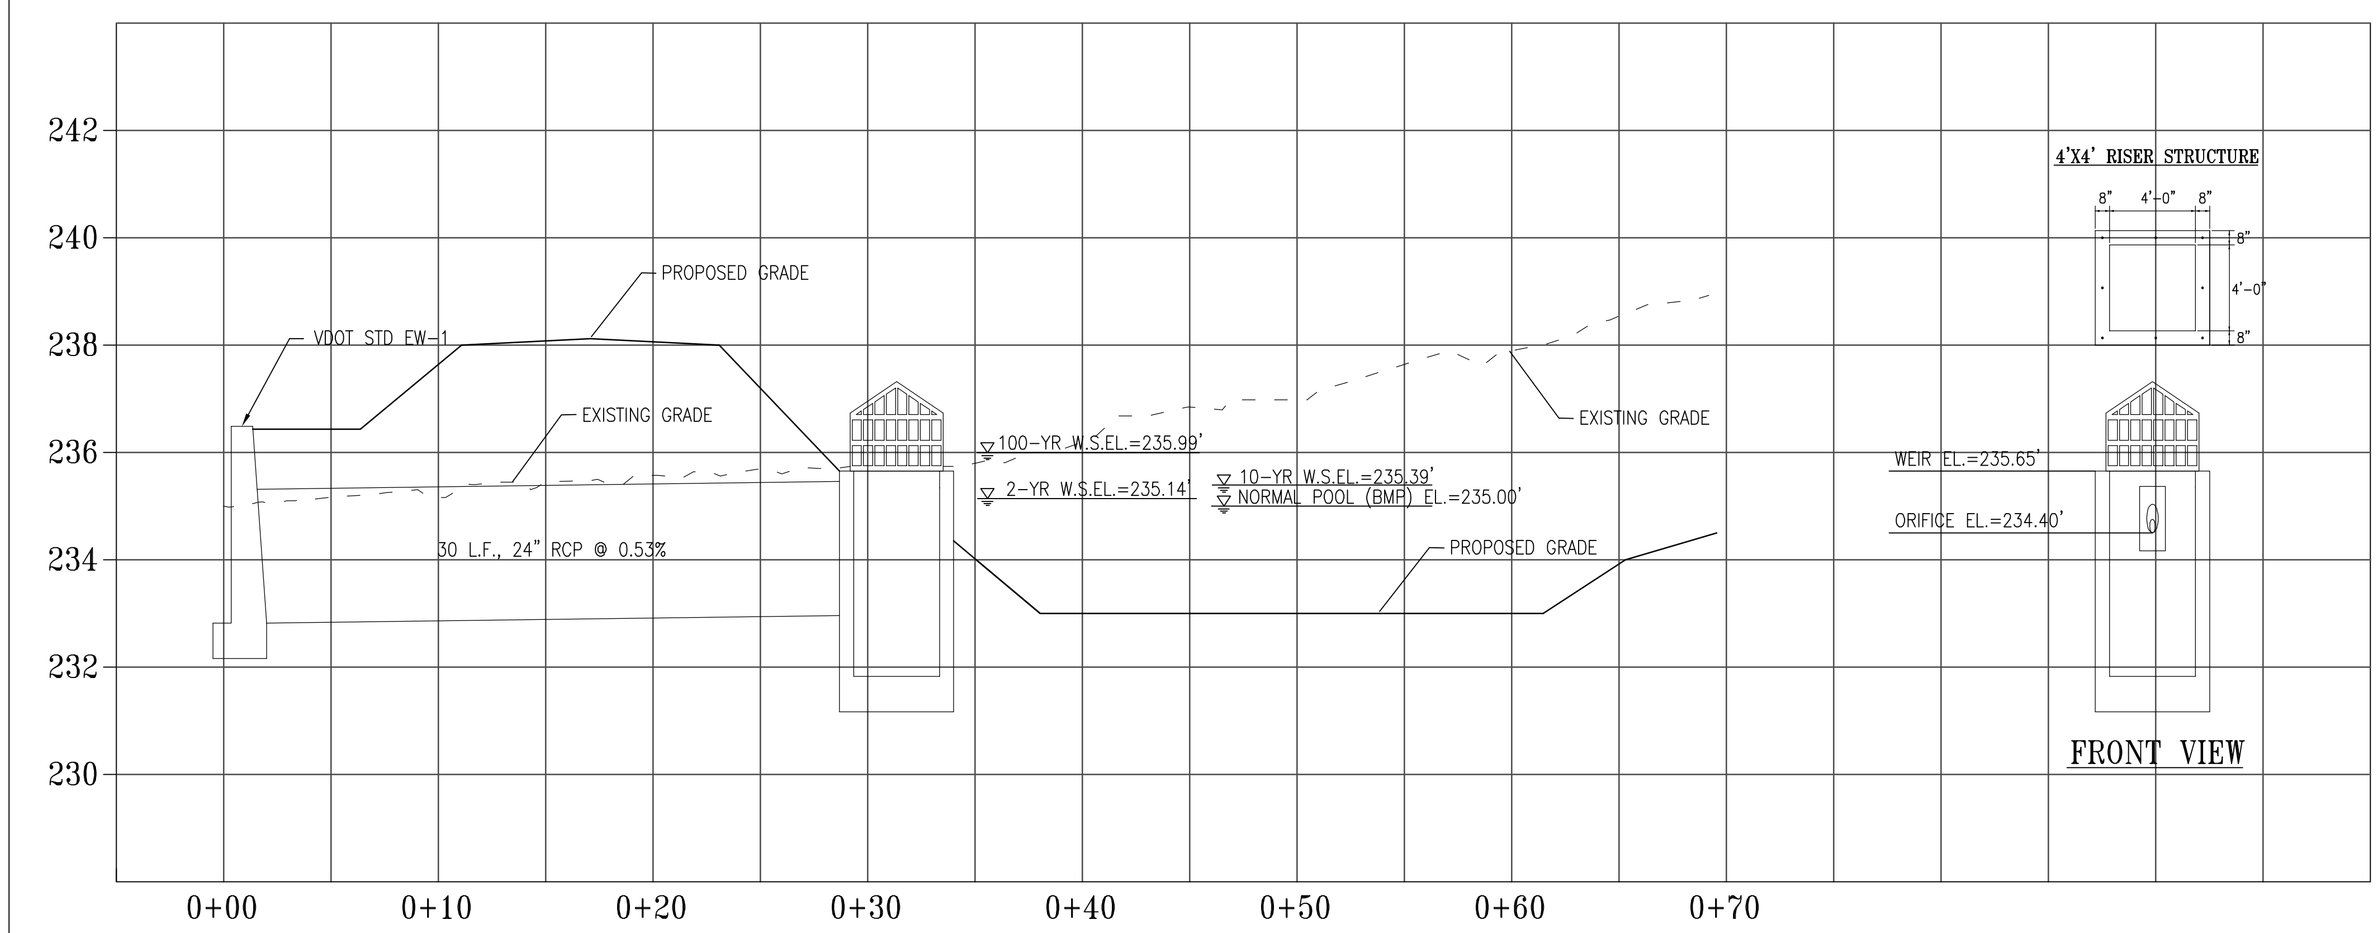

POND E OUTFALL PIPE PROFILE

SCALE: 1"=5' HORIZONTAL
1"=2' VERTICAL

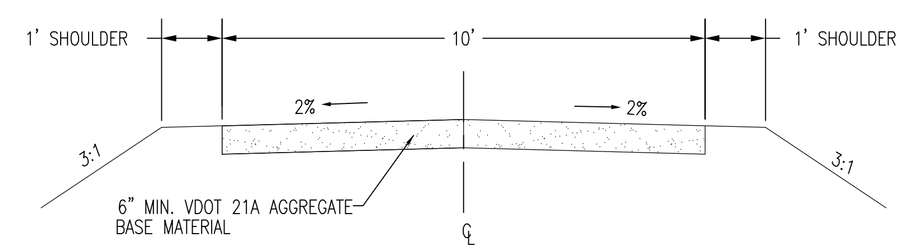

GRAVEL STORMWATER MAINTENANCE ACCESS ROAD (STA. 0+00 - 5+54.04)

N.T.S

COMMONWEALTH OF VIRGINIA
JAMES C. FILSON, II
Lic. No. 030714
PROFESSIONAL ENGINEER

PLAN NO.	PROJECT	FILE NO.	SHEET NO.
			2G(7A)

W:\Project\R7-607\Delivery\Plan Sheets_Rev1_July-2008\2G-7A-POND E PROFILE.dwg Sep 26, 2008 - 11:20am