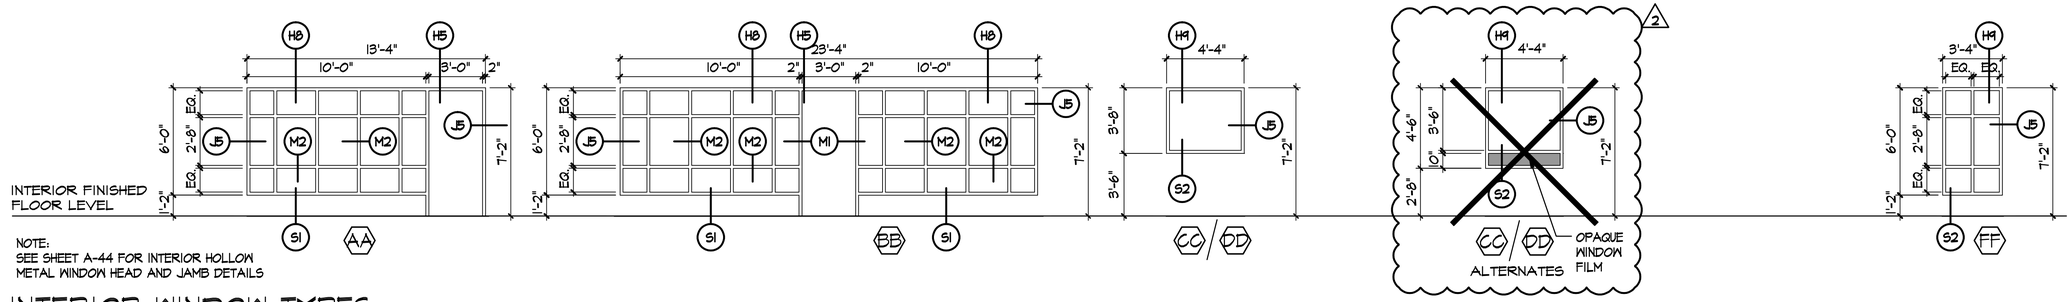

NOTE:
SEE SHEET A-44 FOR INTERIOR HOLLOW METAL WINDOW HEAD AND JAMB DETAILS

INTERIOR WINDOW TYPES

1/4" = 1'-0"

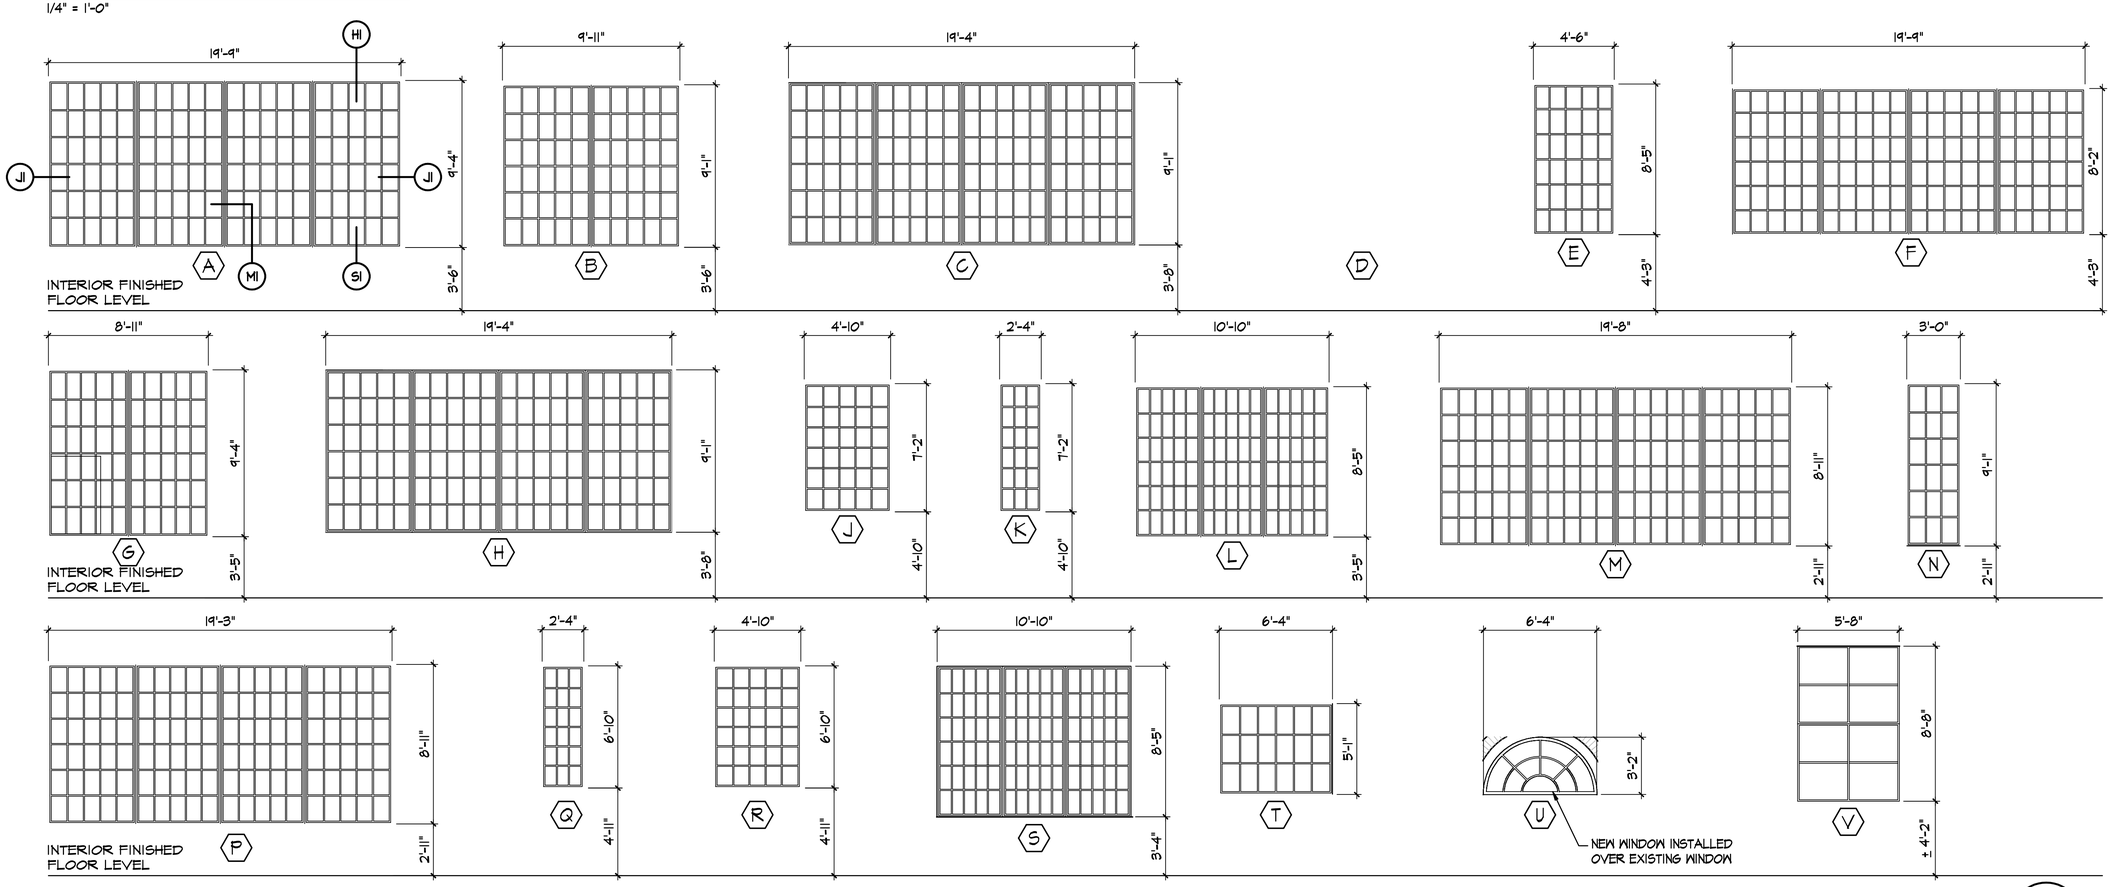

WINDOW TYPES - NEW WORK

1/4"=1'-0"

1 / A-38 A-45

A-39, A-40

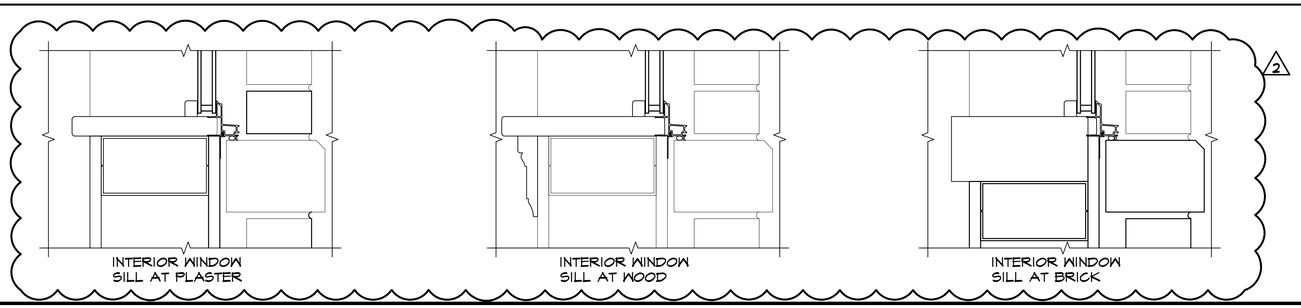

INTERIOR WINDOW SILL TYPES

1"=1'-0"

2 / A-45 A-45

Loc.	Description	Date	App.
2	ADDENDUM 2		
	09-23-2009		

Prj. Arch. PECK PECK AND ASSOC
Prj. Eng.
Drawn AP/RV/SF Scale AS NOTED
Checked DKP/GPP Issued 08-24-09
App.

Project Title:
NORTH STREET BUILDING RENOVATION
102 NORTH STREET LEESBURG, VIRGINIA
BID SUBMITTAL
County Building No.: 6277

COUNTY OF LOUDOUN

Project Management By:
PECK • PECK & ASSOCIATES, INC.
architecture planning graphics interiors
2050 OLD BRIDGE ROAD, WOODBRIDGE, VA 22192
(703) 690-9121 FAX (703) 690-1768

Sheet Contents:
WINDOW TYPES - NEW WORK

Drawing No.:
A-45