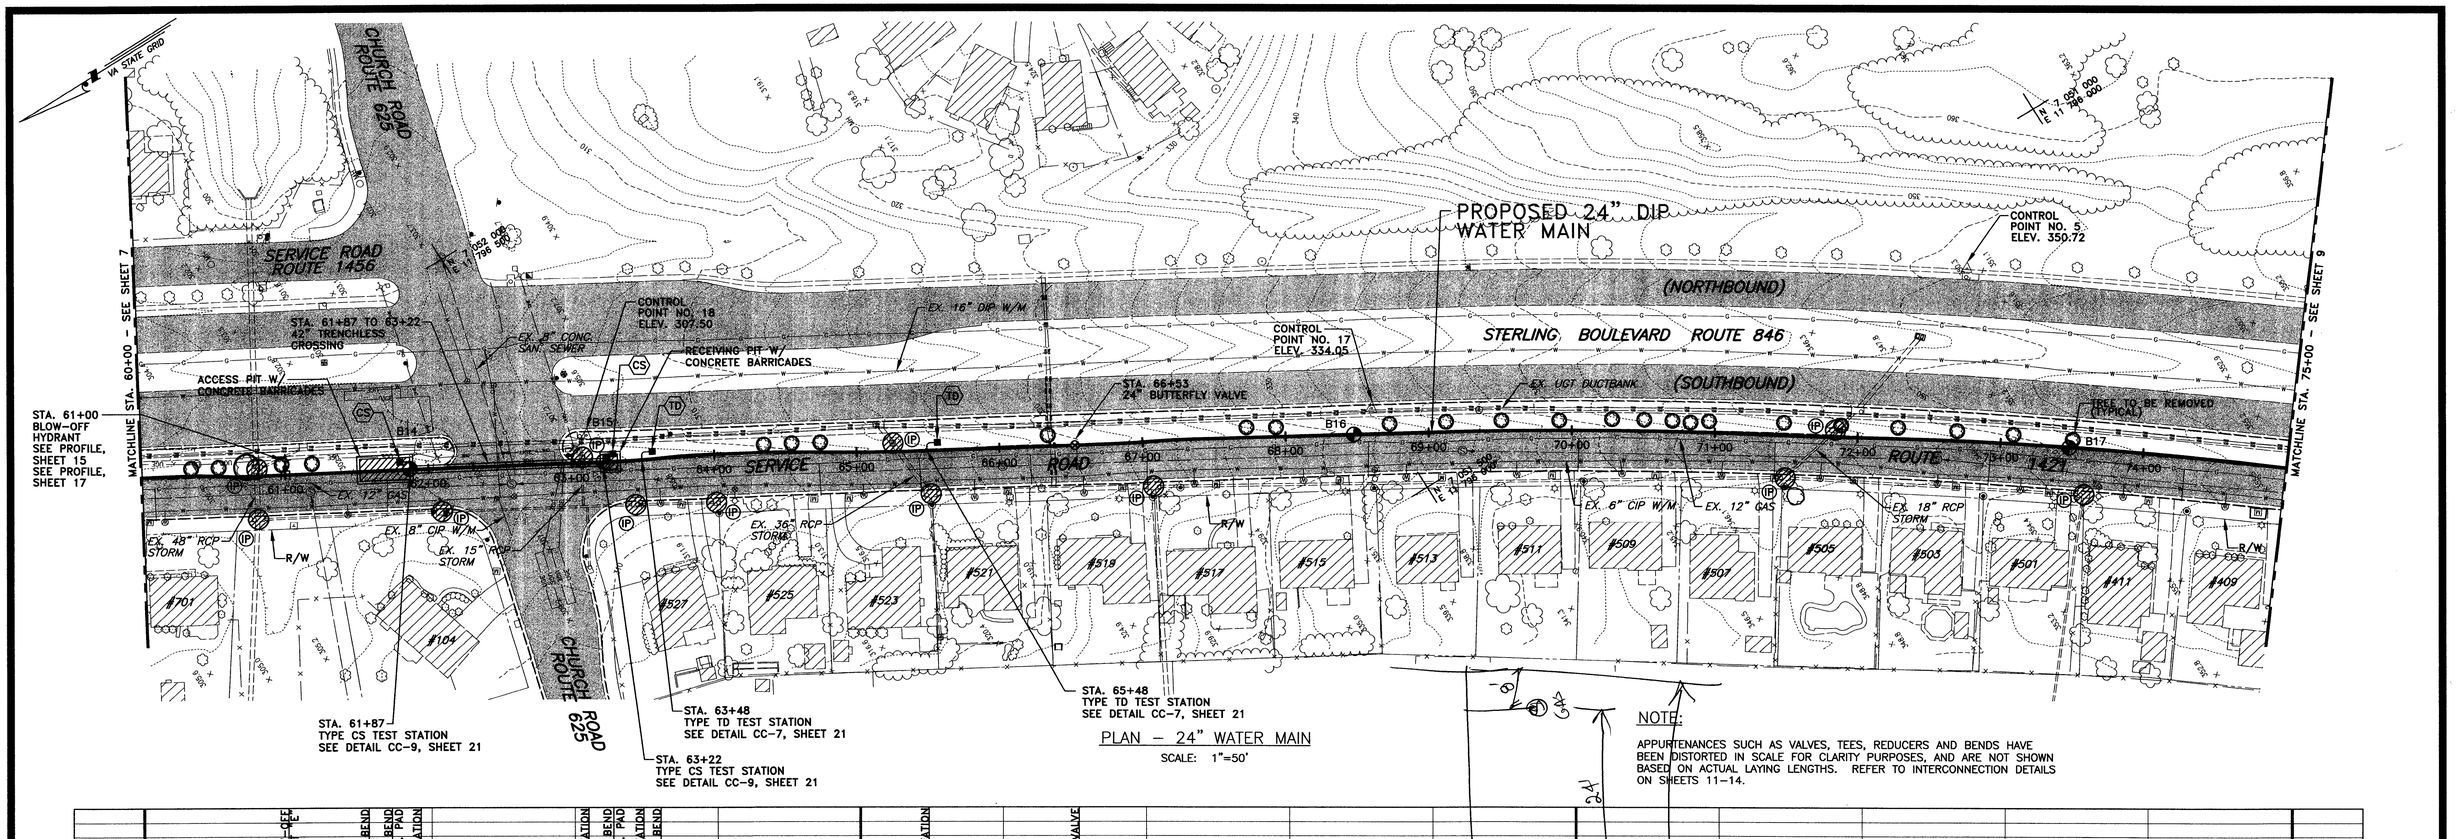

PLAN – 24" WATER MAIN

SCALE: 1"=50'

NOTE:

APPURTENANCES SUCH AS VALVES, TEES, REDUCERS AND BENDS HAVE BEEN DISTORTED IN SCALE FOR CLARITY PURPOSES, AND ARE NOT SHOWN BASED ON ACTUAL LAYING LENGTHS. REFER TO INTERCONNECTION DETAILS ON SHEETS 11–14.

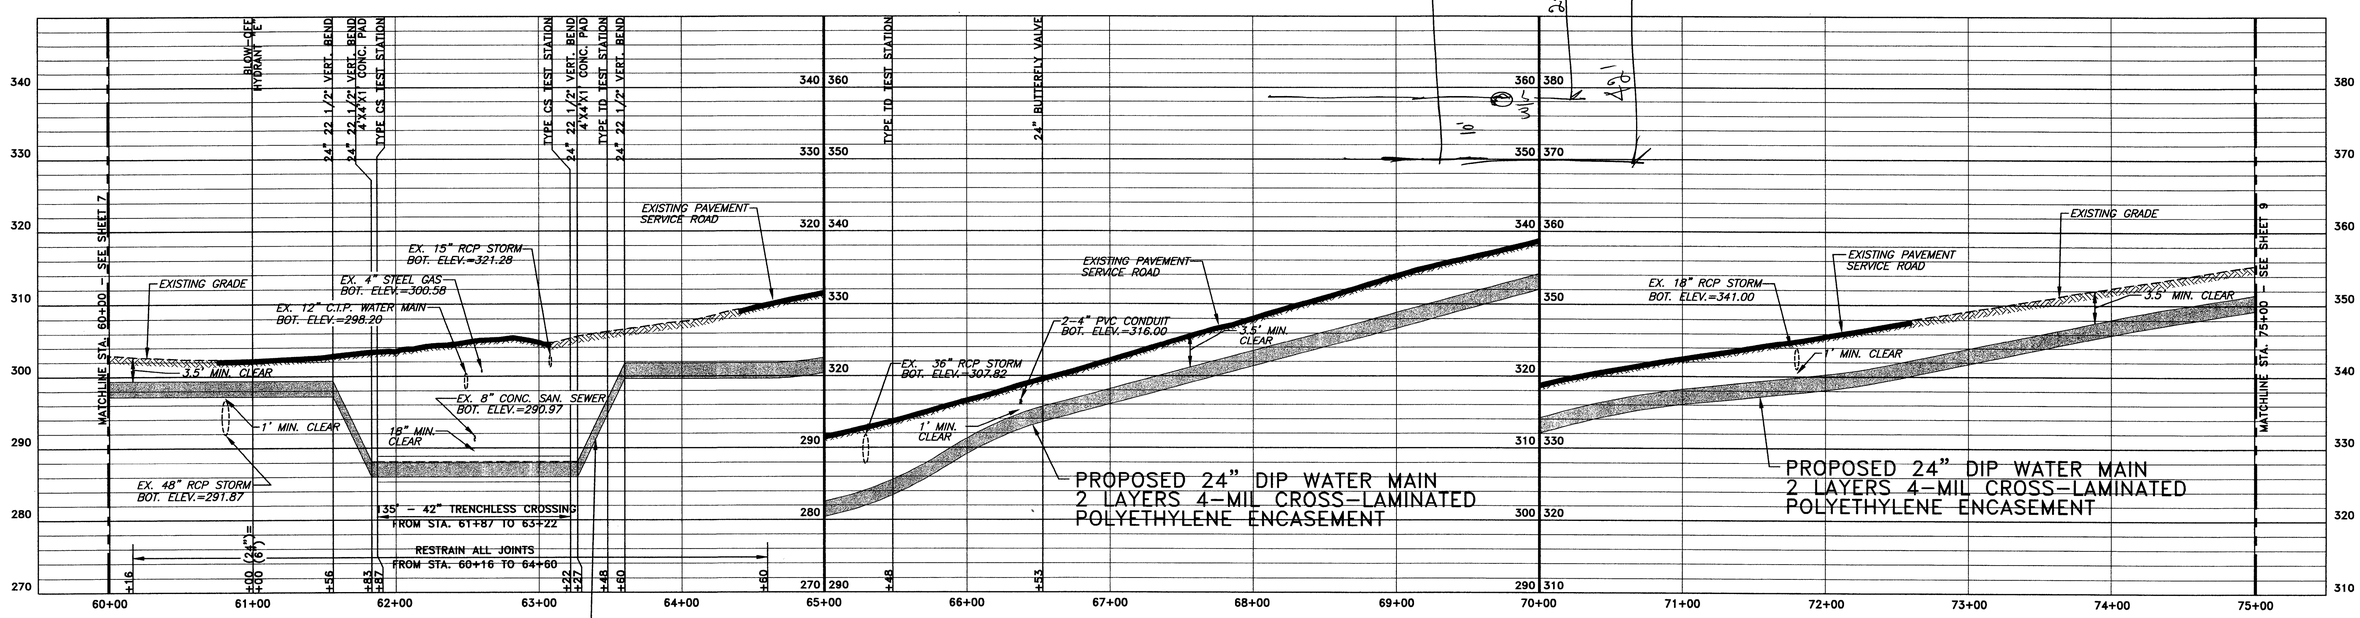

PROFILE – 24" WATER MAIN

SCALE: HORIZ: 1"=50'
VERT: 1"=10'

NO.	DATE	BY	REVISION

LCSA
LOUDOUN COUNTY SANITATION AUTHORITY

LOUDOUN COUNTY SANITATION AUTHORITY
880 HARRISON STREET, SE
LEESBURG, VIRGINIA 20177
(703) 771-1095

Baker

Michael Baker Jr., Inc.
A Unit of Michael Baker Corporation
770 Lynnhaven Parkway, Suite 240
Virginia Beach, Virginia 23452
(757) 463-8770
Fax (757) 463-0503
http://www.mbakercorp.com

COMMONWEALTH OF VIRGINIA
R. SCOTT QUAST
024784
10/19/05
PROFESSIONAL ENGINEER

SCALE HORIZ:	AS SHOWN
VERT:	AS SHOWN
DATE:	OCTOBER 2005
DRAWN BY:	MBJ
CHECKED BY:	GBC/GLH
APPROVED BY:	RSQ

PROJECT NO.	W-146A
JOB NO.	105813
CADD FILE	W146-08.dwg

LOUDOUN COUNTY SANITATION AUTHORITY
W-146A, STERLING BOULEVARD WATER MAIN – PHASE I
STERLING ELECTION DISTRICT, LOUDOUN COUNTY

24-INCH PLAN AND PROFILE,
STA. 60+00 TO STA. 75+00

DRAWING 8 OF 28 SHEETS