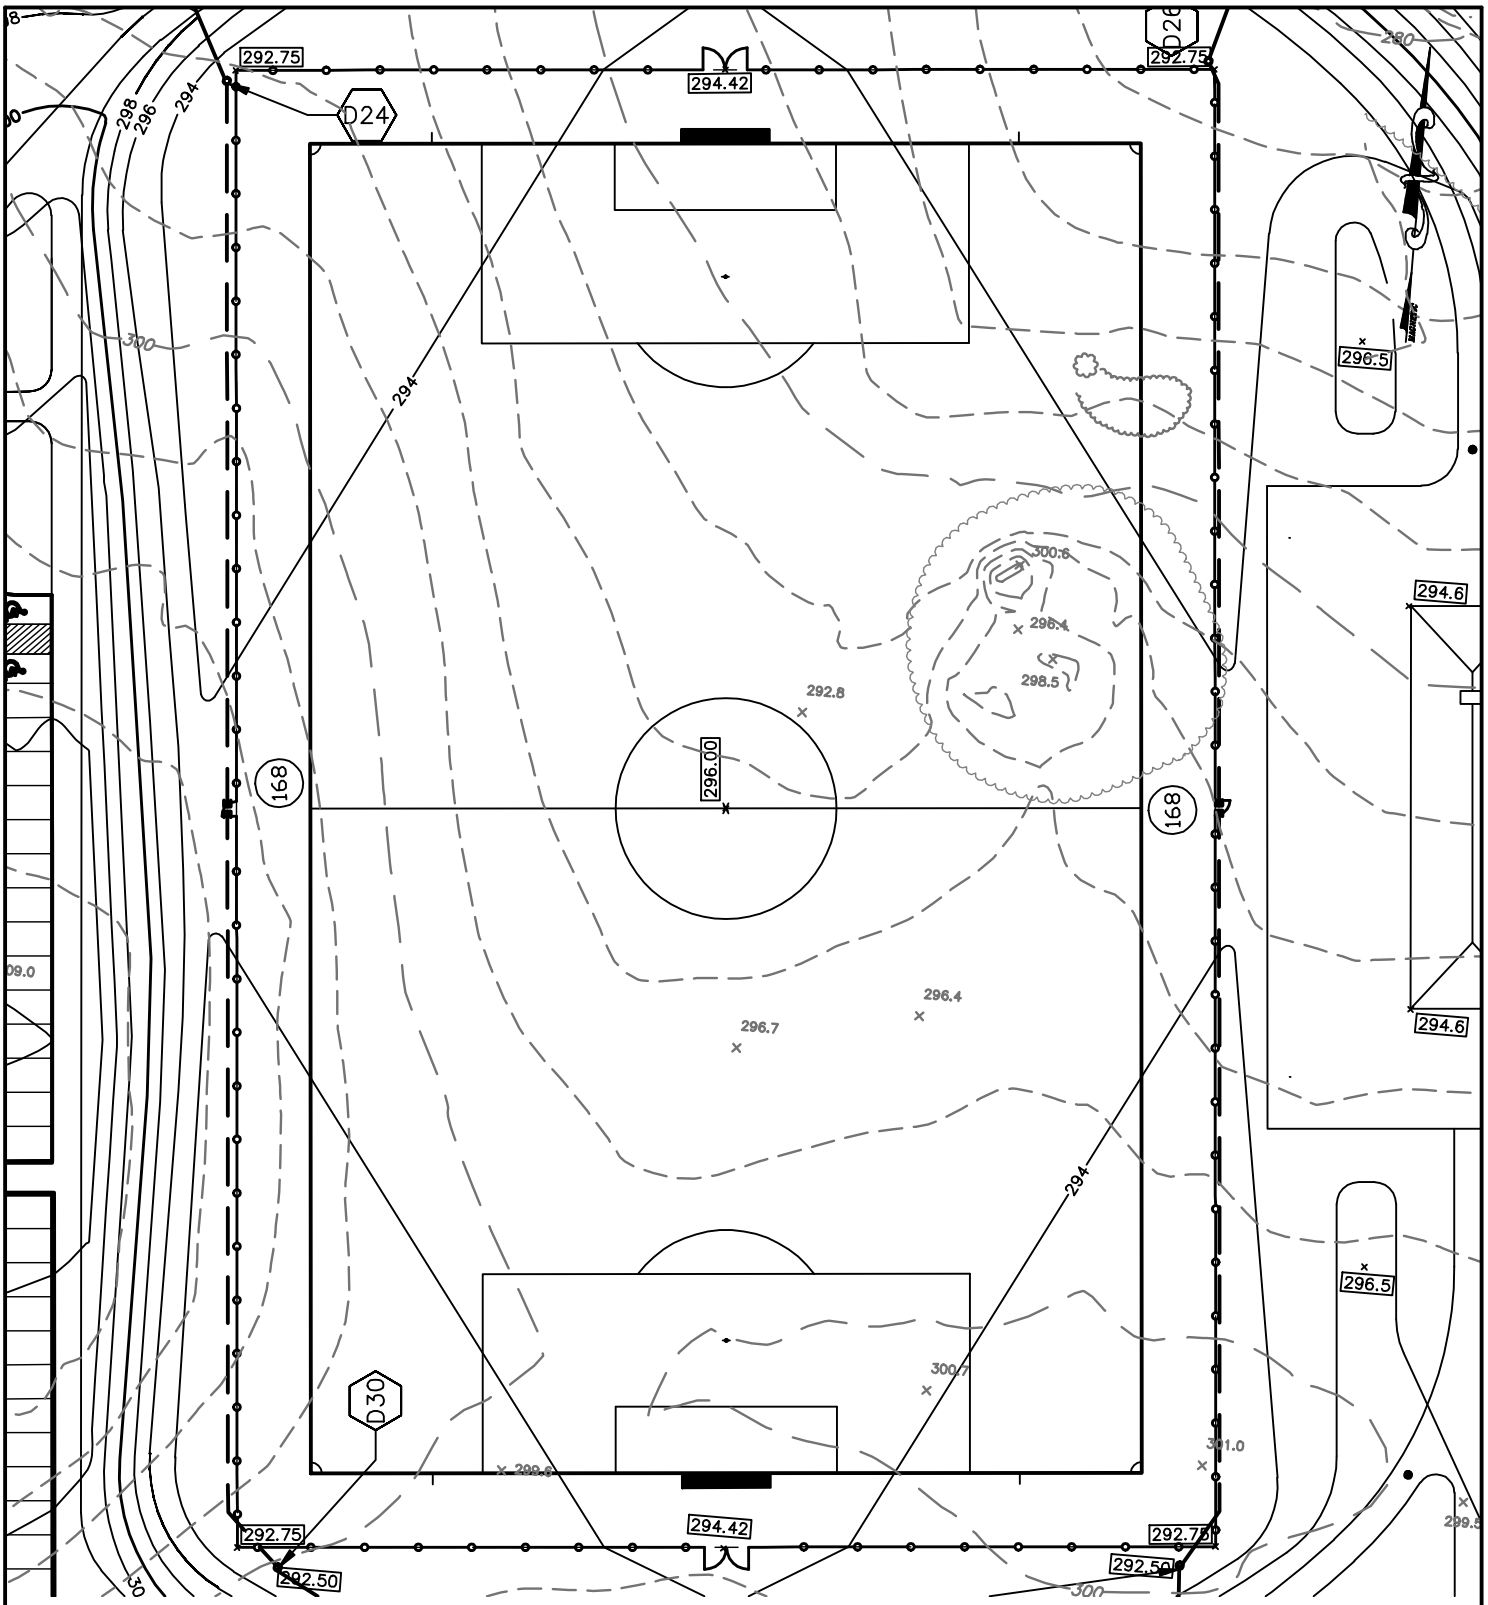

NOTE: SEE SHEET 6 FOR CLEANOUT DETAIL

SCALE: 1"=50' DATE: 10/14/08 PROJECT NO: 56004040	PHILIP A BOLEN MEMORIAL PARK LOUDOUN COUNTY, VIRGINIA	S-1	SHEET 5 OF 11
		VIEW ENGINEERING	