SURVEYED BY_____
SUPERVISED BY_____
DESIGNED BY_____

DESIGN FEATURES RELATING TO CONSTRUCTION OR TO REGULATION AND CONTROL OF TRAFFIC MAY BE SUBJECT TO CHANGE AS DEEMED NECESSARY BY THE DEPARTMENT

REVISED	STATE	FEDERAL AID PROJECT	STATE ROUTE	STATE PROJECT	SHEET NO.
NEW 7/17/08	VA.		7		20(3)

IN PROGRESS 10/15/08
NOT FOR CONSTRUCTION

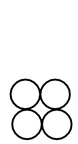

Typical
1.5" - 4 Way

TYPICAL CROSS SECTIONS (N.T.S)

X0 COMMUNICATION CONDUIT BUNBLE

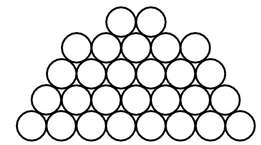

Typical
1.5" - 28 Way

TYPICAL CROSS SECTIONS (N.T.S)

L3 COMMUNICATION CONDUIT BUNDLE

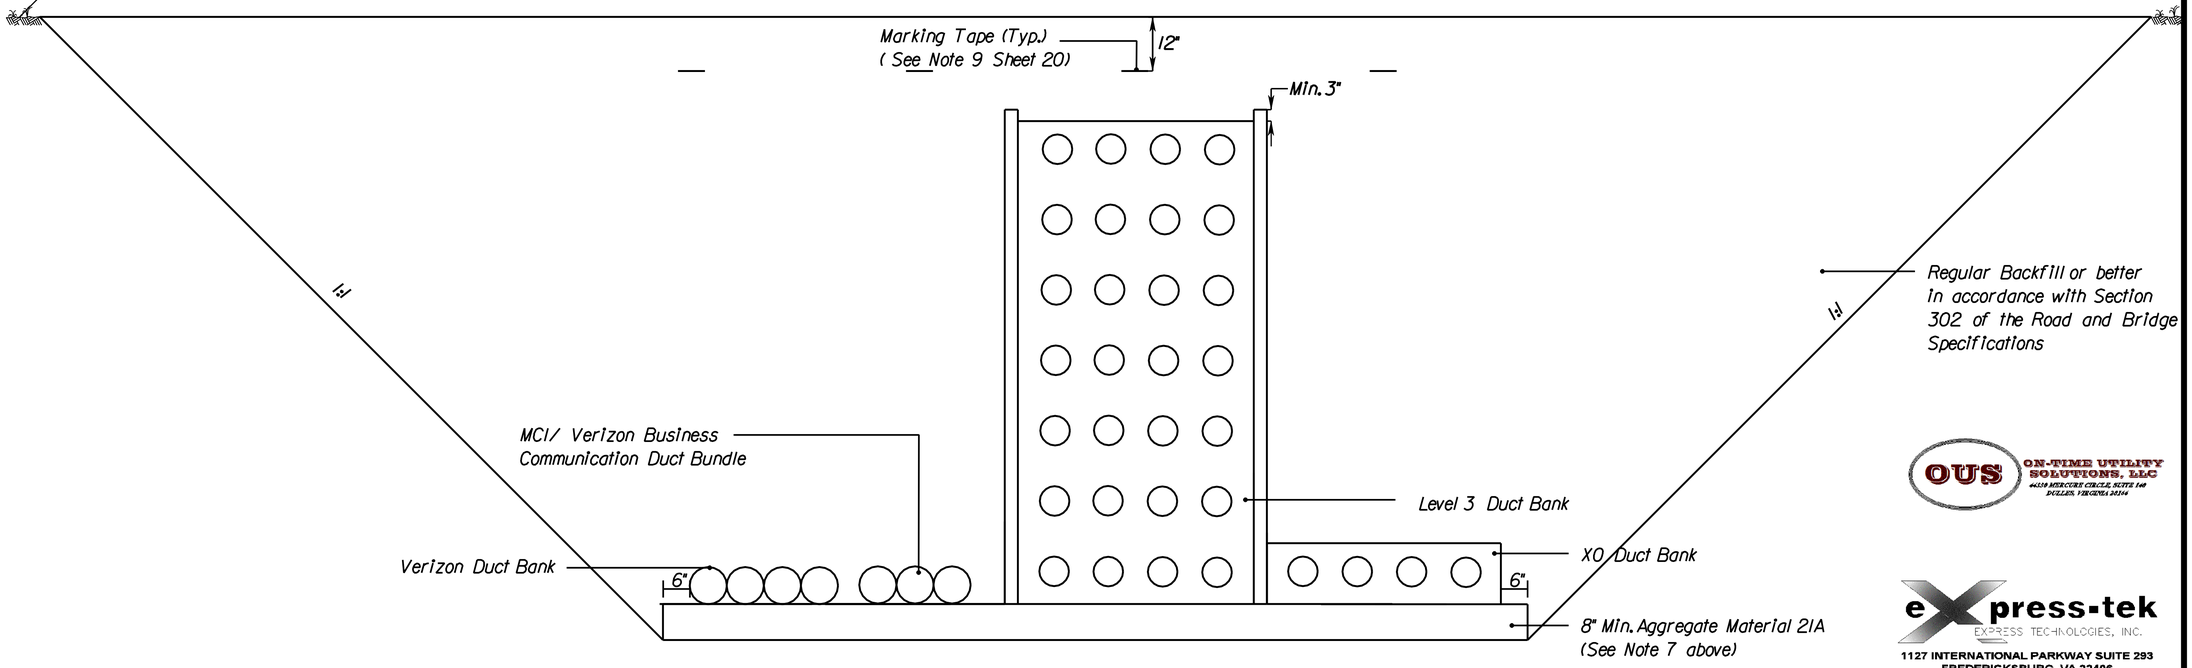

DUCT BANK TRENCH DETAIL SOUTHEAST QUADRANT ALONG ROUTE 7 UNDERNEATH FUTURE BOX CULVERT

ON-TIME UTILITY SOLUTIONS, LLC
44338 MERCURY CIRCLE, SUITE 140
DULLES, VIRGINIA 20166

Express-tek
EXPRESS TECHNOLOGIES, INC.
1127 INTERNATIONAL PARKWAY SUITE 293
FREDERICKSBURG, VA 22406
540.752.6691 (O) 540.752.6694 (F)

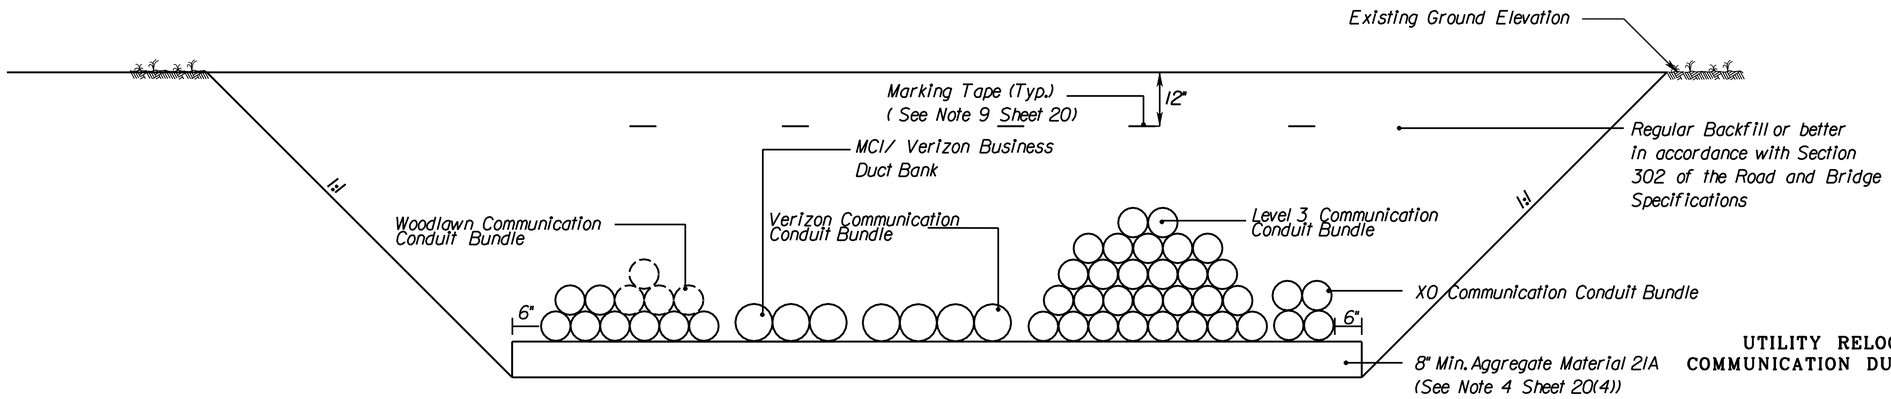

DUCT BANK TRENCH DETAIL SOUTHEAST QUADRANT ALONG ROUTE 607

UTILITY RELOCATION PLAN
COMMUNICATION DUCT BANK DETAILS

PLAN NO.	PROJECT	FILE NO.	SHEET NO.
			20(3)