CROSS SECTIONS

SCALE 1 IN. = FT

DESIGN FEATURES RELATING TO CONSTRUCTION OR TO REGULATION AND CONTROL OF TRAFFIC MAY BE SUBJECT TO CHANGE AS DEEMED NECESSARY BY THE DEPARTMENT

REVISED	STATE	FEDERAL AID PROJECT	STATE ROUTE	STATE PROJECT	SHEET NO.
7/17/08	VA.		7		X-106

IN PROGRESS 09/26/08
NOT FOR CONSTRUCTION

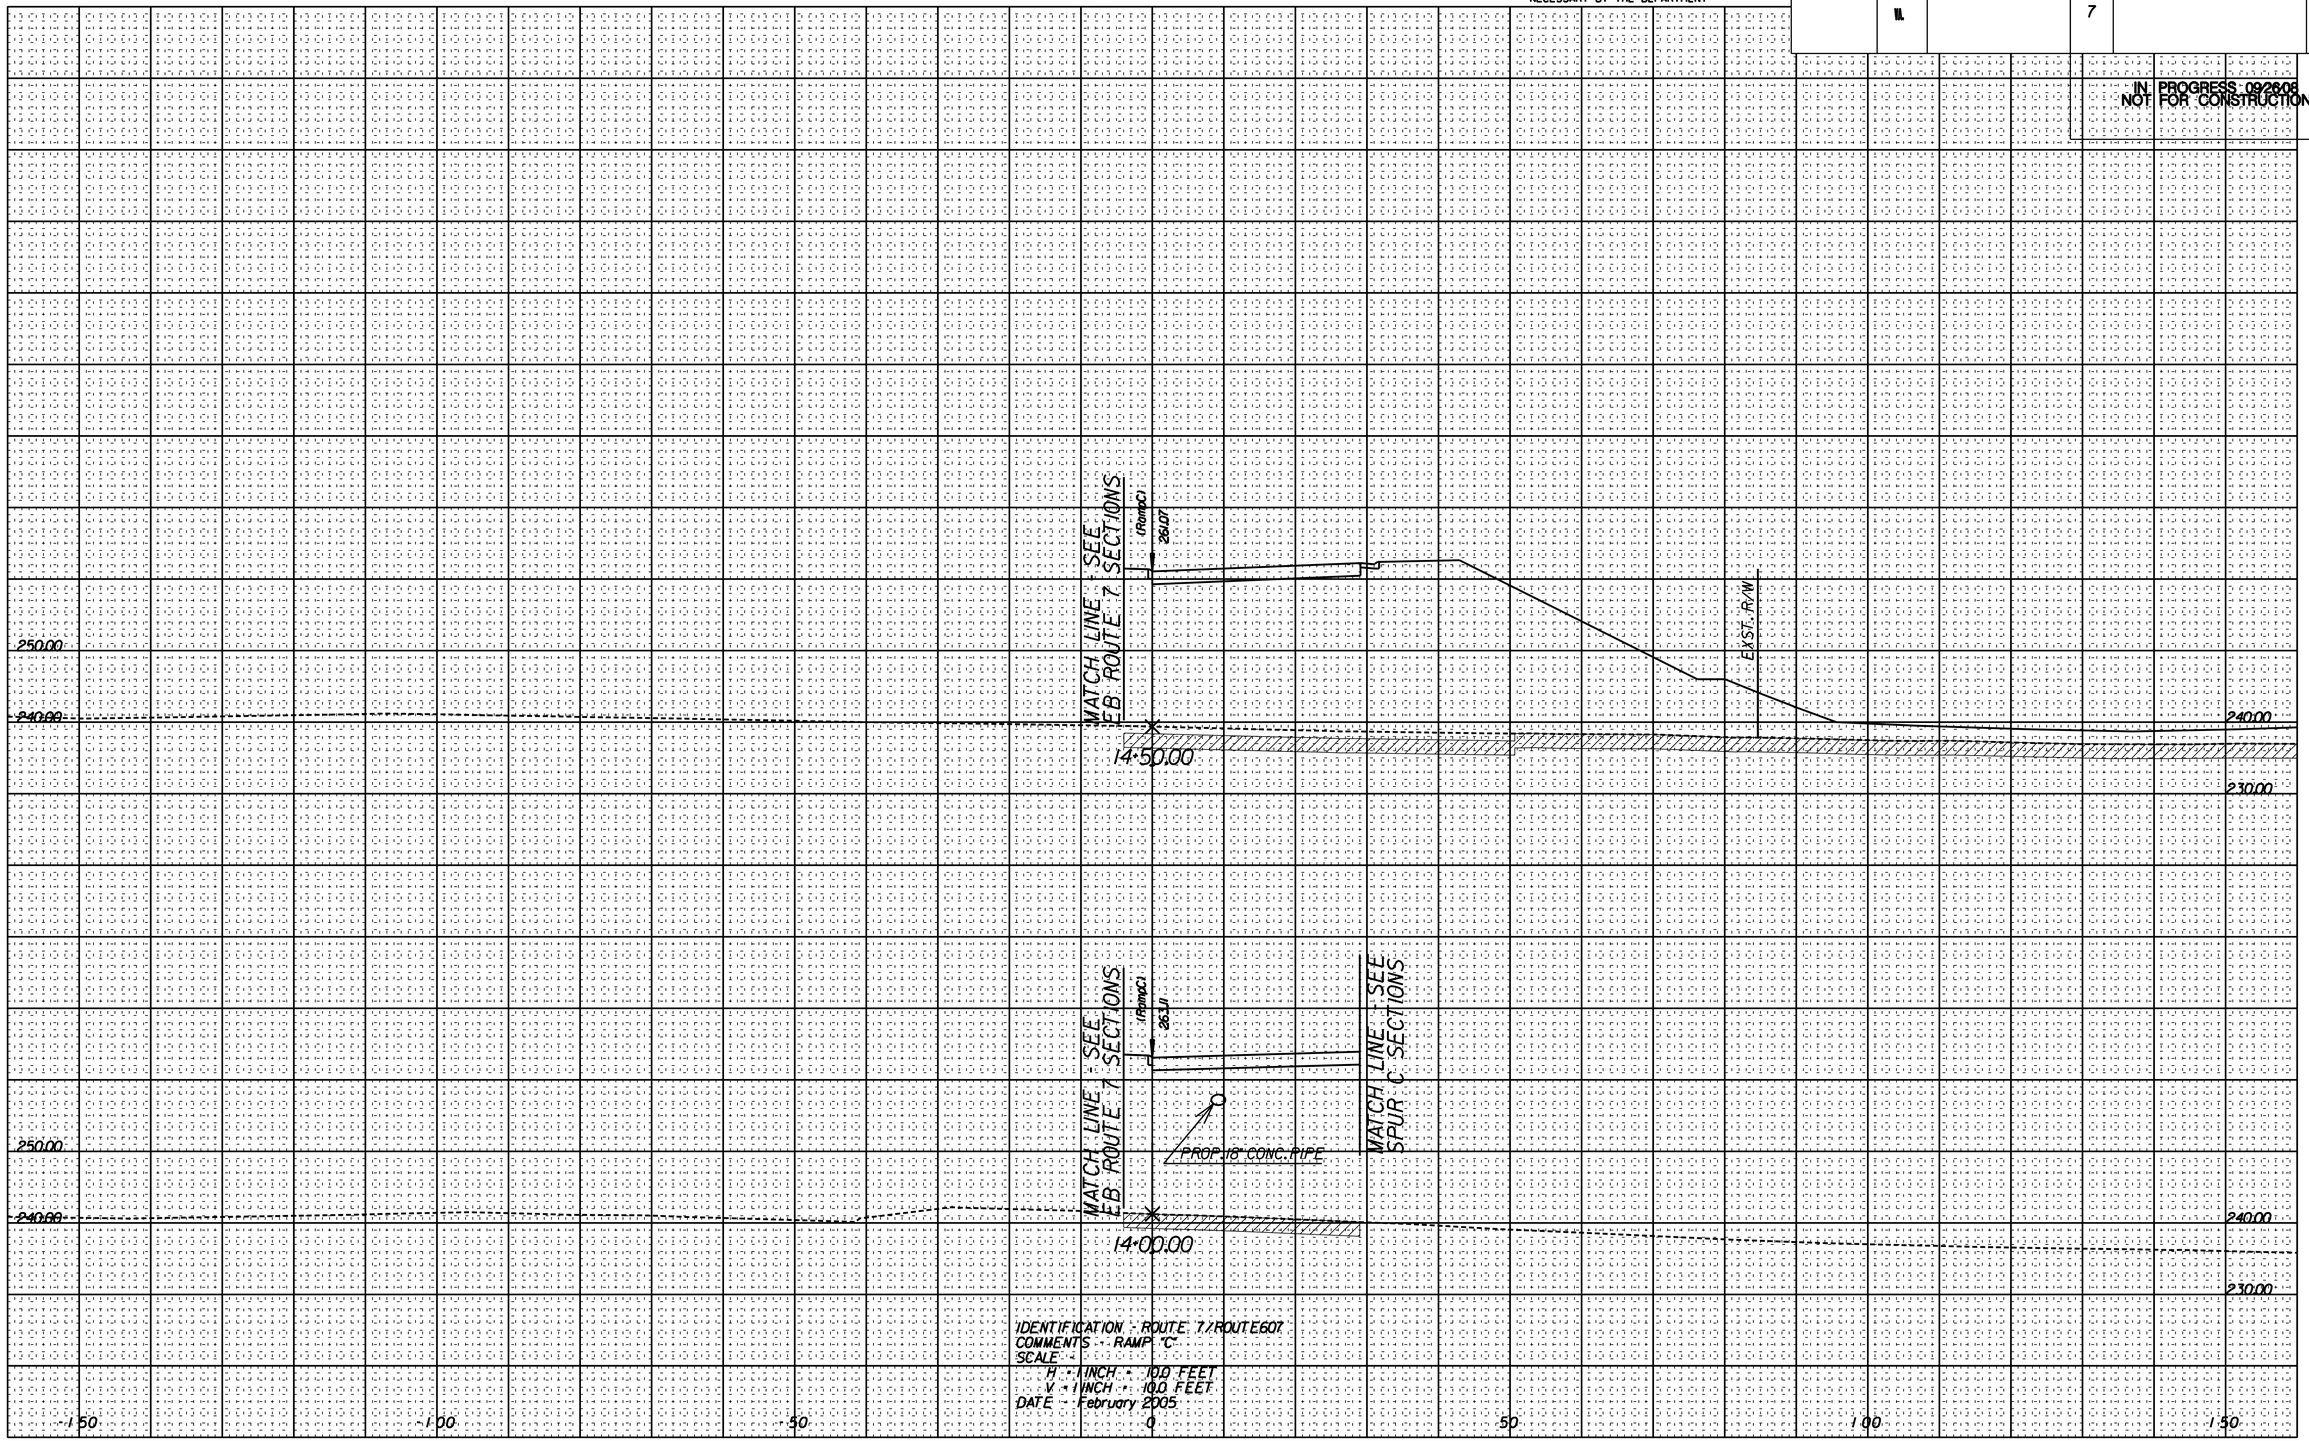

SURVEYED BY
SUPERVISED BY AAA
DESIGNED BY Dewberry (703) 849-0607

PLAN NO.	PROJECT	FILE NO.	SHEET NO.
			X-106