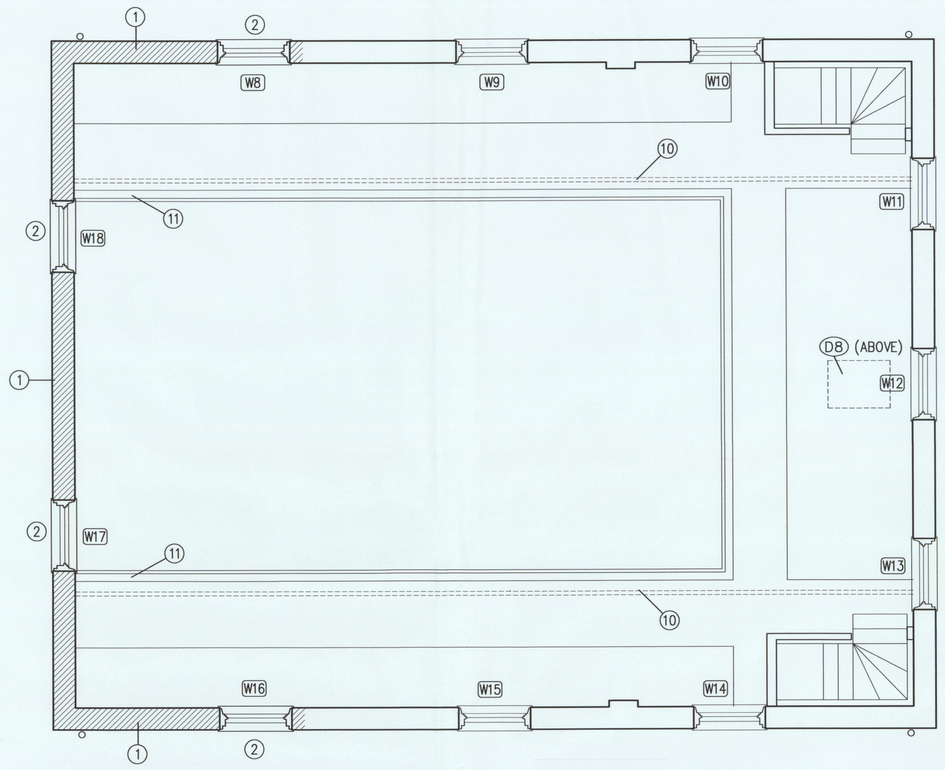

N

1/A-1 SECOND FLOOR PLAN
1/4"=1'-0"

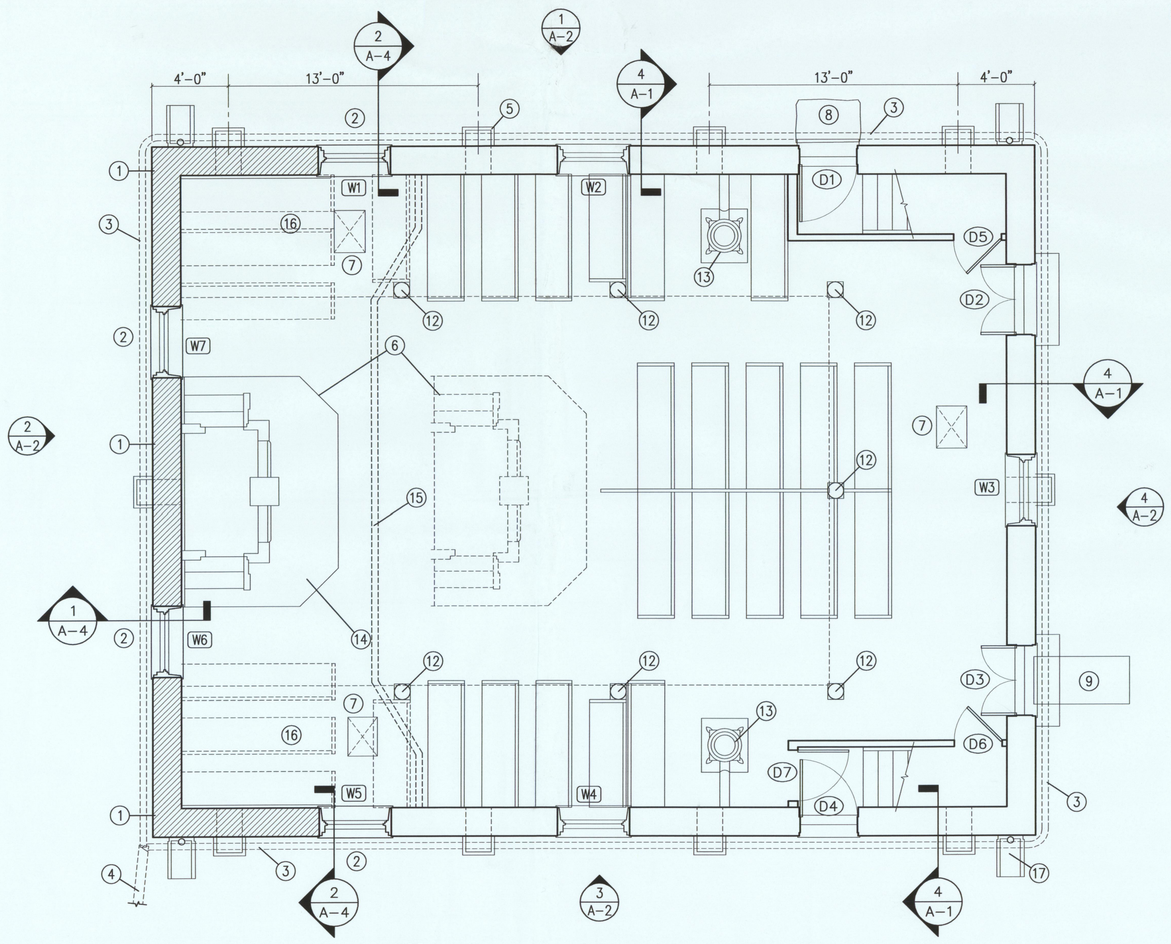

N

2/A-1 FIRST FLOOR PLAN
1/4"=1'-0"

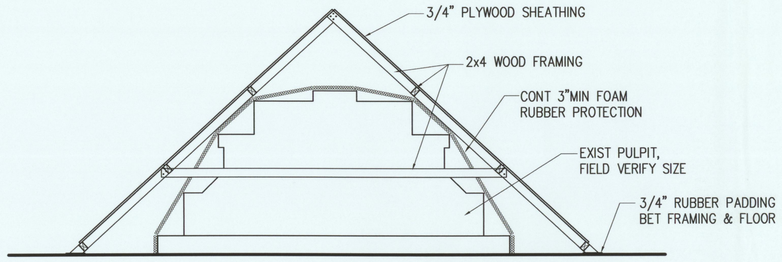

NOTES:

1. DESIGN TEMP STRUCTURE SO AS TO PROVIDE COMPLETE PROTECTION OF PULPIT AND PULPIT PLATFORM FROM ALL CONSTRUCTION ACTIVITIES.
2. SIZE TEMP STRUCTURE SO AS TO COMPLETELY COVER AND PROTECT EXIST PULPIT AND PULPIT PLATFORM.
3. STRUCTURE SHALL BE SELF-SUPPORTING AND SHALL NOT BE ANCHORED TO FLOOR.
4. STRUCTURE SHALL NOT TOUCH EXIST PULPIT.
5. REMOVE STRUCTURE AFTER COMPLETION OF WORK.

3/A-1 TEMP. STRUCTURE AT EXIST. PULPIT
3/8"=1'-0"

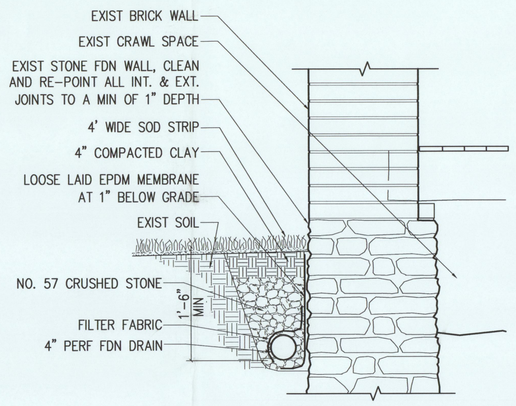

4/A-1 FOUNDATION DRAIN
1"=1'-0"

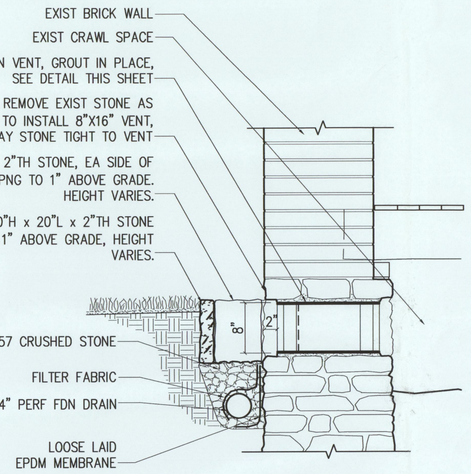

5/A-1 FOUNDATION VENT/WELL
1"=1'-0"

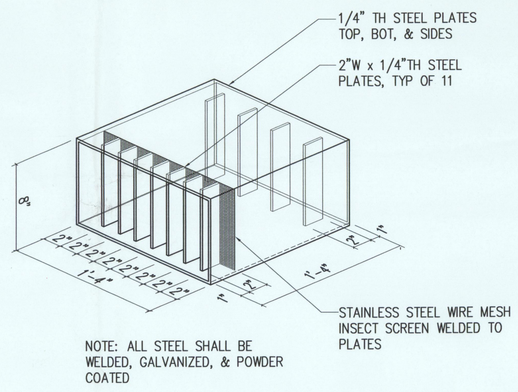

NOTE: ALL STEEL SHALL BE WELDED, GALVANIZED, & POWDER COATED

6/A-1 FOUNDATION VENT
NO SCALE

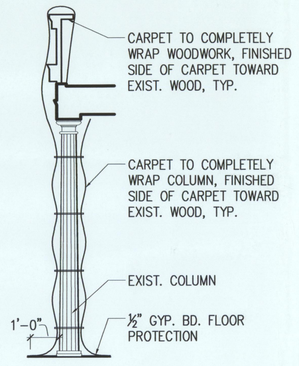

7/A-1 TEMP. COLUMN PROTECTION
3/8"=1'-0"

GENERAL NOTES

A. PRIOR TO START OF INTERIOR RESTORATION WORK AND AFTER COMPLETION OF JOIST REINFORCEMENT WORK, PROVIDE TEMPORARY FLOOR PROTECTION OVER ENTIRE FLOOR AREA CONSISTING OF ½" GYP. BOARD OVERLAY. REMOVE TEMP. PROTECTION AFTER COMPLETION OF WORK.

B. PROVIDE SLOT-HEAD SCREWS IN LIEU OF PHILLIPS HEAD SCREWS FOR ALL NON-TEMP WORK WHERE SCREWS ARE USED.

C. PATCH AND REPAIR EXISTING DAMAGED WOOD FLOORING AS REQUIRED. CUT AND REMOVE DAMAGED FLOOR BOARDS AND REPLACE W/ NEW TO MATCH EXIST IN SPECIES, THICKNESS, PROFILE, AND FASTENING METHOD. REMOVE ONLY MOST HEAVILY DAMAGED PORTIONS, RETAINING AS MUCH EXISTING WOOD AS POSSIBLE. FINISH TO PRECISELY MATCH EXISTING COLOR. ASSUME 20 S.F. OF FLOOR TO BE PATCHED.

SPECIFIC NOTES

1. REMOVE, RESTORE, & REINSTALL EXIST. BRICK TO ALIGN WITH EXIST. ADJ. BRICK. SEE EXTERIOR ELEVATIONS.
2. REMOVE, RESTORE, AND REINSTALL EXIST WINDOW, FRAME, & TRIM. RESTORE DAMAGED WOOD W/ EPOXY METHOD.
3. 4" PERF PERIMETER DRAIN PIPE BELOW GROUND, DRAIN INTO 6" PVC PIPE.
4. 6" PVC PIPE BELOW GROUND, SLOPE 1/4" PER FOOT MIN, DAYLIGHT ON HILLSIDE APPROX 100' TO SOUTHEAST. COORD EXACT LOCATION WITH OWNER IN FIELD.
5. VENT AND VENT WELL, TYP OF 10. SEE DETAILS 5/A-1 & 6/A-1.
6. TEMPORARILY RELOCATE EXIST PULPIT, PULPIT PLATFORM, & PULPIT FRAMING. REINSTALL AFTER COMPLETION OF WORK.
7. EXIST. CRAWL SPACE ACCESS. REMOVE METAL VENT IN CRAWL SPACE HATCH DOOR & REPLACE W/ WOOD TO MATCH EXIST. SPECIES & FINISH. SCREW 1x2 BATTEN BOARDS TO BOTTOM OF EXIST. HATCH DOOR TO SECURE NEW & LOOSE EXIST. WOOD.
8. REMOVE EXIST STONE STEP AND REINSTALL ON CONC PAD, SEE DETAIL 1/A-5.
9. PROVIDE 6'x30" RELOCATABLE WHEELCHAIR RAMP, MULTIFOLD WCR630 BY DISABILITY SYSTEMS, INC. (BASIS OF DESIGN) OR PRE-BID APPROVED EQUAL.
10. REMOVE EXIST. STEEL TIE ROD & WOOD SUPPORTS. PATCH WALL & FLOOR TO MATCH EXIST. ADJACENT FINISH.
11. TEMPORARILY BRACE & SUPPORT EXIST. SECOND FLOOR FRAMING. TIE STRUCTURE INTO RE-INSTALLED MASONRY TO MATCH EXIST. REMOVE TEMP. SUPPORTS AFTER MASONRY HAS ATTAINED FULL STRENGTH.
12. PROVIDE TEMP. PROTECTION FOR EXIST. WOODWORK PER 7/A-1. REMOVE PROTECTION UPON COMPLETION OF WORK.
13. CLEAN & RESTORE EXIST STOVE & STOVE PIPE. REMOVE ASHES, DIRT, & DEBRIS FROM INTERIOR OF STOVE & PIPE. REMOVE SURFACE RUST FROM STOVE EXTERIOR AND TREAT EXTERIOR WITH STOVE BLACK. SEAL STOVE PIPE W/ HIGH TEMP SEALANT AS REQD.
14. REMOVE CARPET ON PULPIT PLATFORM.
15. TEMPORARY PARTITION FROM FLOOR TO ROOF. DO NOT ANCHOR PARTITION TO EXIST. COLUMNS. REMOVE AFTER COMPLETION OF WALL, WINDOW & ROOF RESTORATION.
16. EXIST. PEWS TO BE RELOCATED BY OWNER
17. SPLASHBLOCK, TYP. OF 4, SEE DETAIL 6/A-2

Samaha Associates P.C. architects

COMMONWEALTH OF VIRGINIA
SEMON S. SAMAHA
(LICENSE) No. 3944
ARCHITECT

9990 Lee Highway Suite 350 Fairfax, VA 22030
Phone 703-691-3311 Fax 703-691-3316

Douglass C. Reed
Historic Structures Consultants

P.O. Box 185
Smithsburg, MD 21783
1-301-730-2699
dougglasscreed@myactv.net

Mount ZION Church Restoration

Loudoun County Department of Parks, Recreation, and Community Services

Virginia State project # 0000

Sheet Title:

FLOOR PLANS & DETAILS

Drawing Number. – Of

A–1

Issue Date: 4/24/05

Drawn By: TRS
Checked By: RAM
Project Number: 1184000