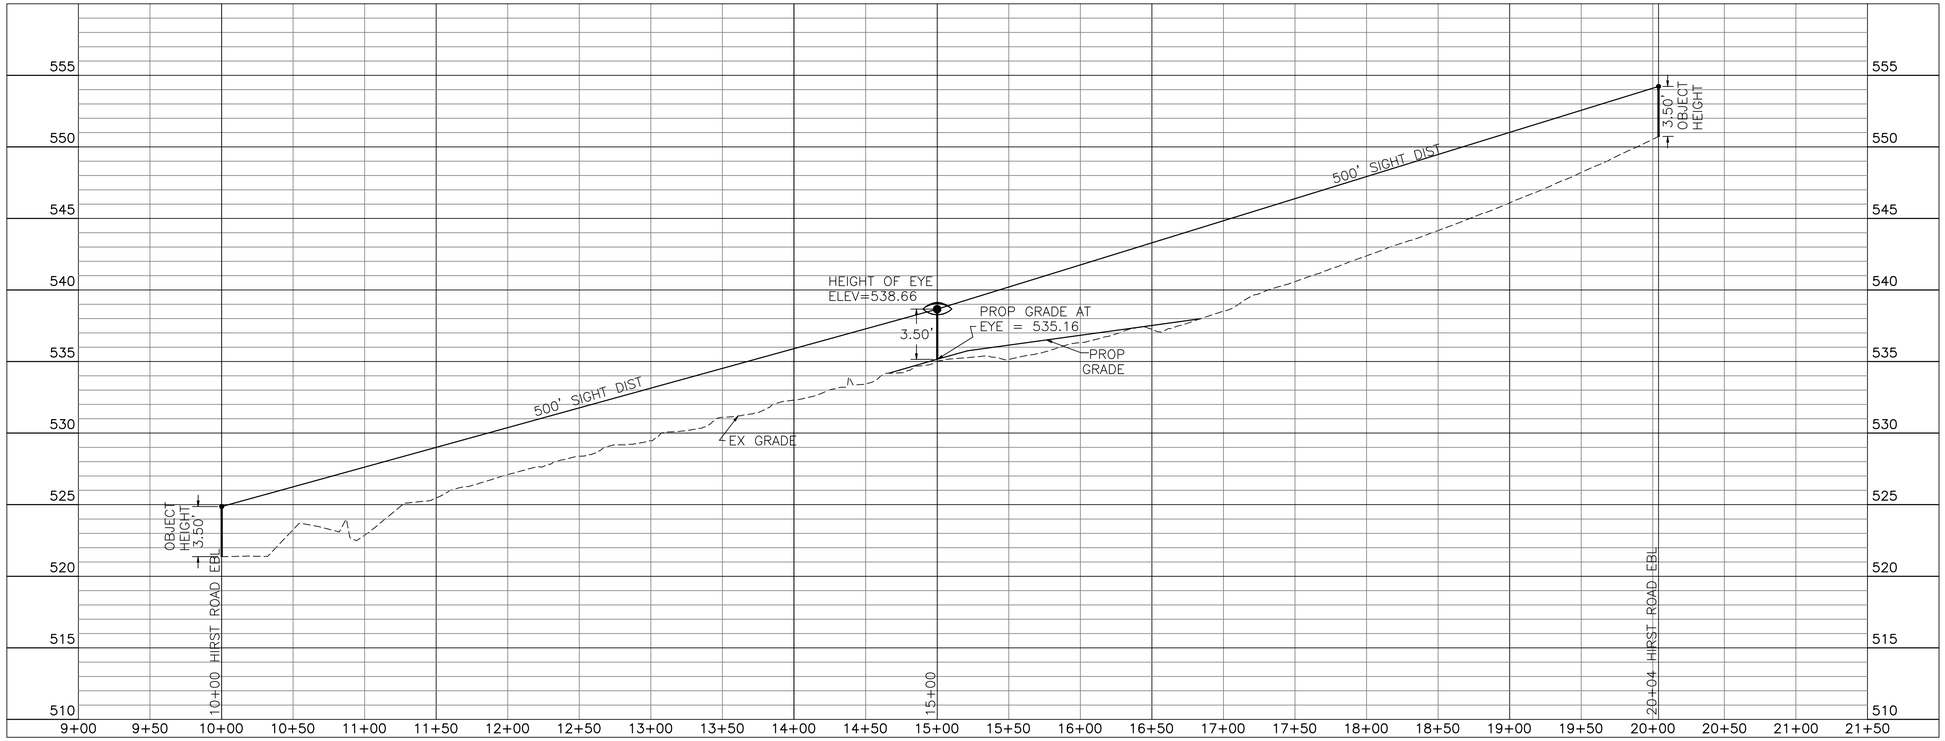


**HIRST ROAD - SIGHT DIST PROFILE - INTERSECTION 1**

SCALE: 1"=5'

5' 0 5' 10'

SCALE: 1"=50'

50' 0 50' 100'

**DESIGN SPEED 45MPH**
**HIRST ROAD**

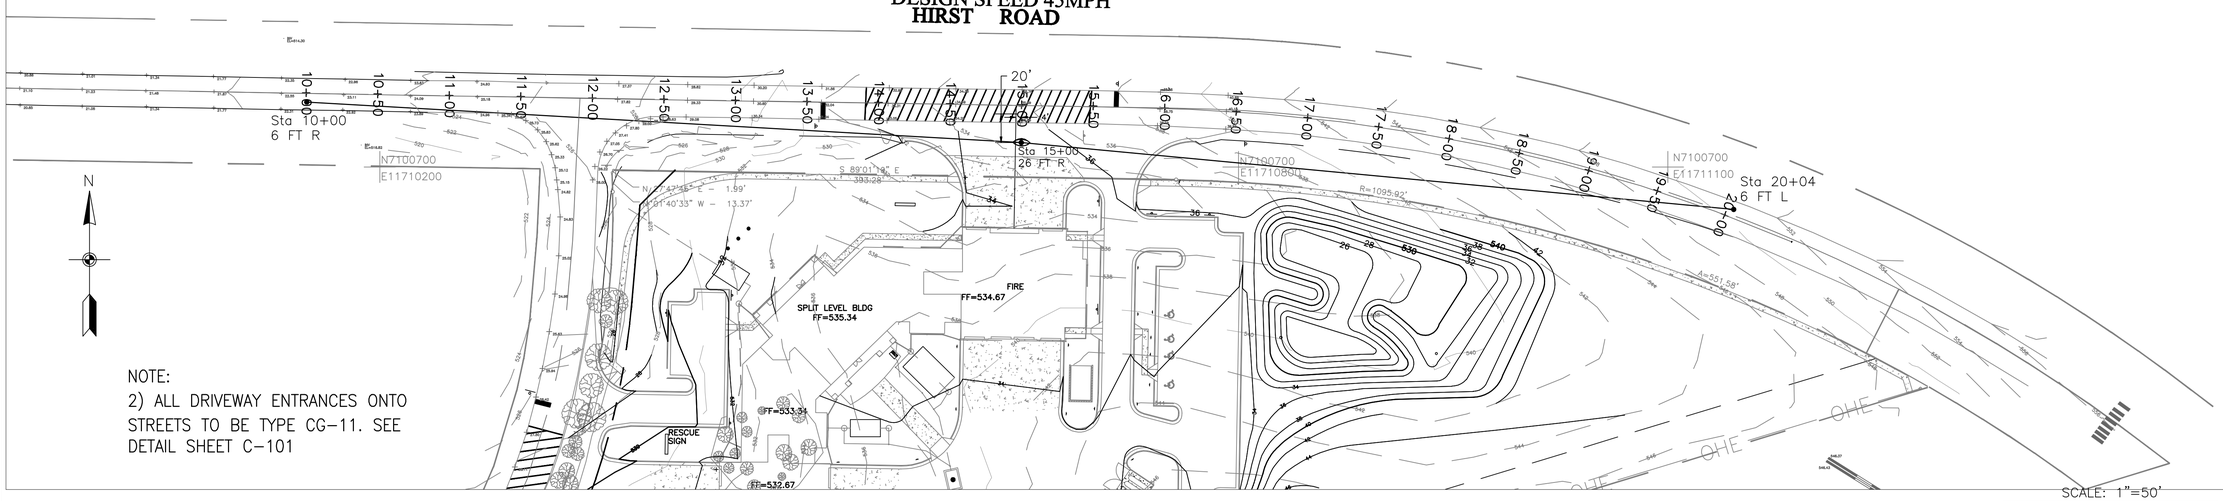


NOTE:
2) ALL DRIVEWAY ENTRANCES ONTO STREETS TO BE TYPE CG-11. SEE DETAIL SHEET C-101

SCALE: 1"=50'

50' 0 50' 100'


HUGHES GROUP ARCHITECTS
45640 WILLOW POND PLAZA
STERLING, VIRGINIA 20164
703.437.6600

CIVIL:
ALPHA CORPORATION
21351 Ridgetop Circle, Suite 200
Dulles, Va 20166
(703) 450-0800

STRUCTURAL:
EHLERT-BRYAN
1451 Dolley Madison Blvd. Suite 220
Mclean, VA 22101
(703) 827-9552

MECHANICAL/ELECTRICAL:
BRINJAC ENGINEERING
4000 Albermarle Street, NW
Washington, DC 20016
(202) 237-2750


# PURCELLVILLE FIRE AND RESCUE

500 NORTH MAPLE AVENUE
PURCELLVILLE, VIRGINIA

HIRST SIGHT DISTANCE PROFILE
SHEET 1 OF 2

KEY PLAN

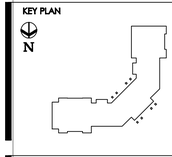


REVISIONS:

ISSUES:
09-26-07 BID SET

STAMP AND SEAL:

DATE: 09-26-07
SCALE: AS NOTED
PROJECT NO. 0611
SHEET: C-129