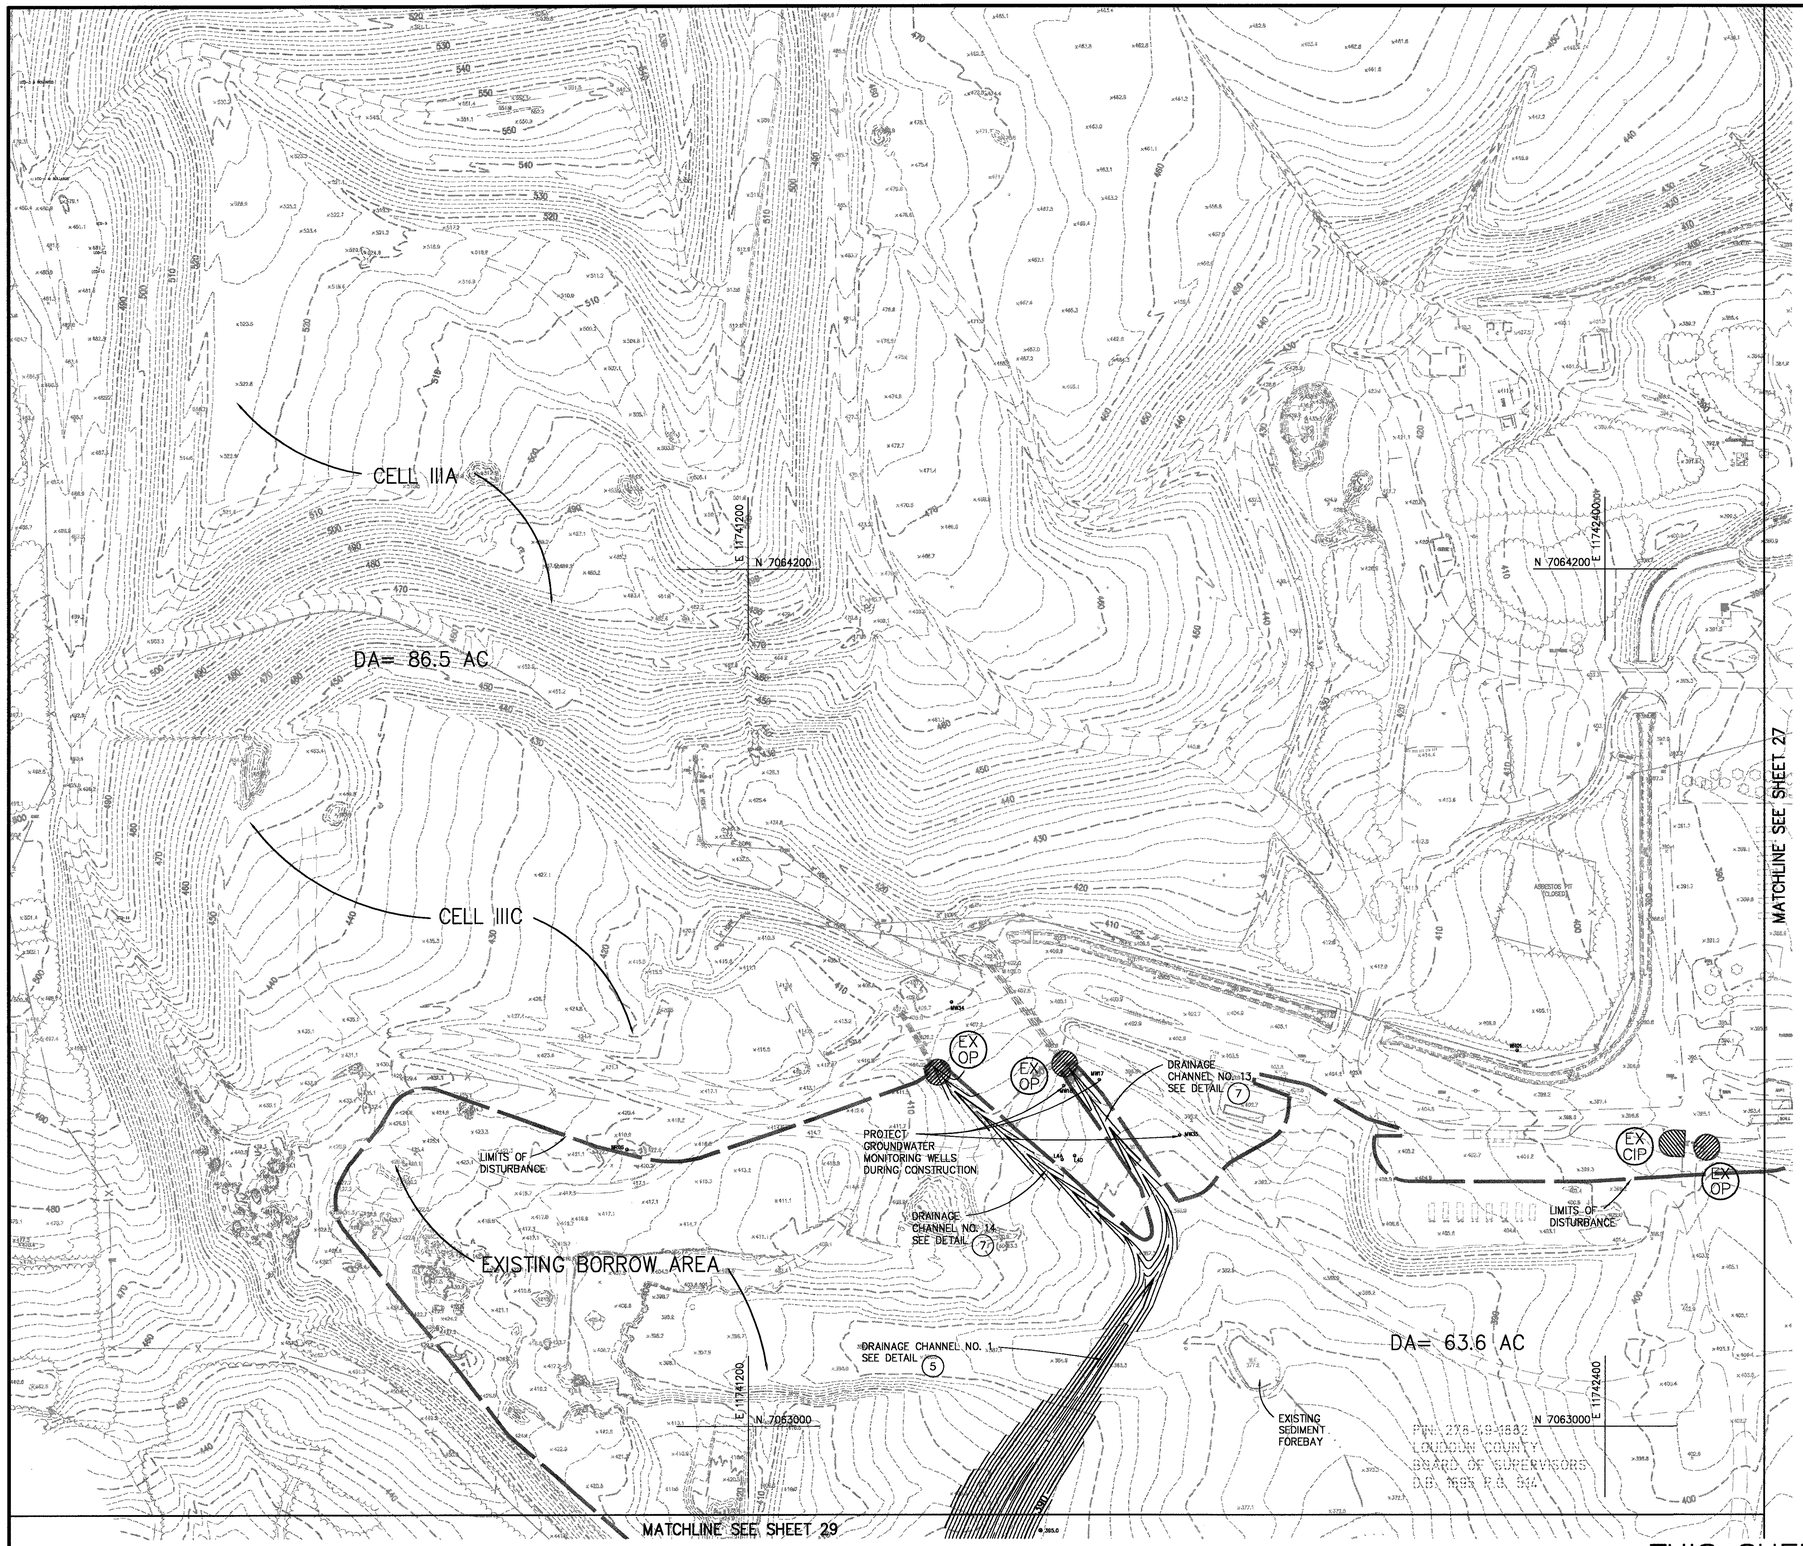

THIS SHEET FOR EROSION AND SEDIMENT CONTROL PURPOSES ONLY!!

N

GRAPHIC SCALE

100 0 50 100 200 400

(IN FEET)
1 inch = 100 ft.

EROSION AND SEDIMENT CONTROL LEGEND

NO.	TITLE	KEY	SYMBOL
3.02	TEMPORARY STONE CONSTRUCTION ENTRANCE	CE	
3.05	SILT FENCE	SF	
3.08	CULVERT INLET PROTECTION	CIP	
3.09	TEMPORARY DIVERSION DIKE	DD	DD
3.13	TEMPORARY SEDIMENT TRAP	ST	ST
3.18	OUTLET PROTECTION	OP	
3.20	ROCK CHECK DAMS	CD	
	TREE PROTECTION	TP	
	DRAINAGE DIVIDE		

SWS
11706 BOWMAN GREEN DRIVE, RESTON, VIRGINIA 20190
PHONE: (703) 834-0711
FAX: (703) 834-8181

REUSE OF DOCUMENTS
THIS DOCUMENT, AND THE IDEAS AND DESIGNS INCORPORATED HEREIN, AS AN INSTRUMENT OF PROFESSIONAL SERVICE, IS THE PROPERTY OF SOLID WASTE SERVICES, LLC AND THE COUNTY OF LOUDOUN, VIRGINIA. THEY ARE NOT TO BE COPIED OR USED, IN WHOLE OR IN PART FOR ANY PURPOSE OTHER THAN FOR THIS PROJECT WITHOUT THE WRITTEN AUTHORIZATION OF SOLID WASTE SERVICES, LLC OR THE COUNTY OF LOUDOUN, VIRGINIA.
© 2003 SWS, SERVICES, LLC

EROSION AND SEDIMENT CONTROL PLAN PHASE 1

WOODS ROAD DISPOSAL UNIT PRIMARY INFRASTRUCTURE

LOUDOUN COUNTY, VIRGINIA

PLAN STATUS	
DATE	DESCRIPTION

GA DESIGN	GA DRAWN	FA CHKD
SCALE H: 1"= 100' V:		
DATE 01/22/08		

SHEET 28 OF 40