FRONT VIEW

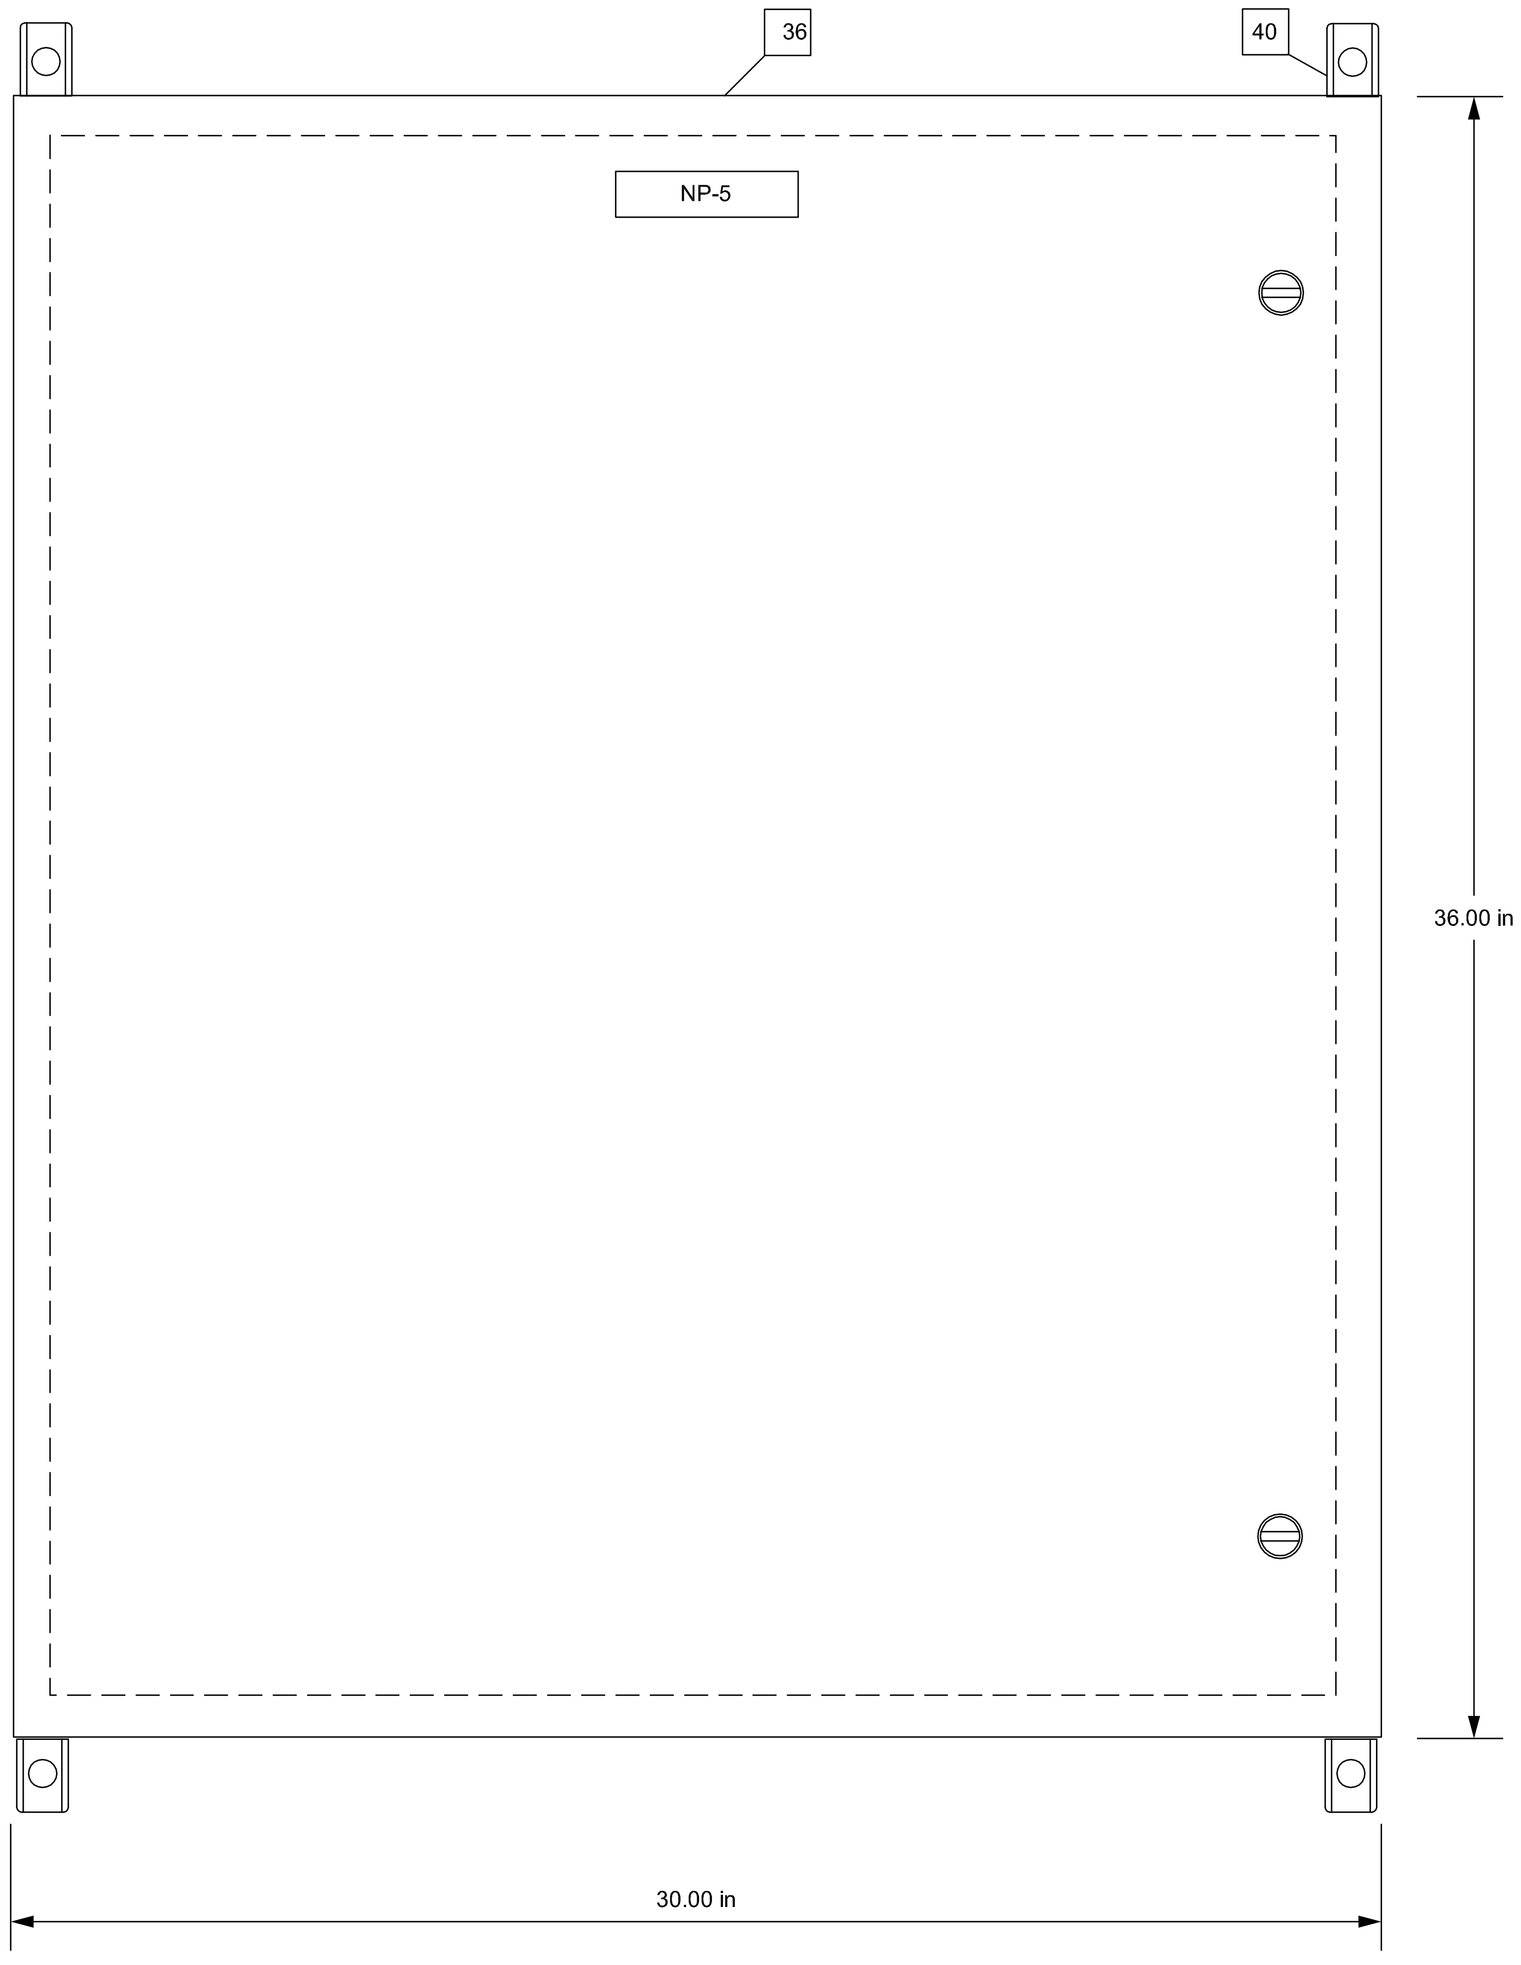

PANEL LAYOUT

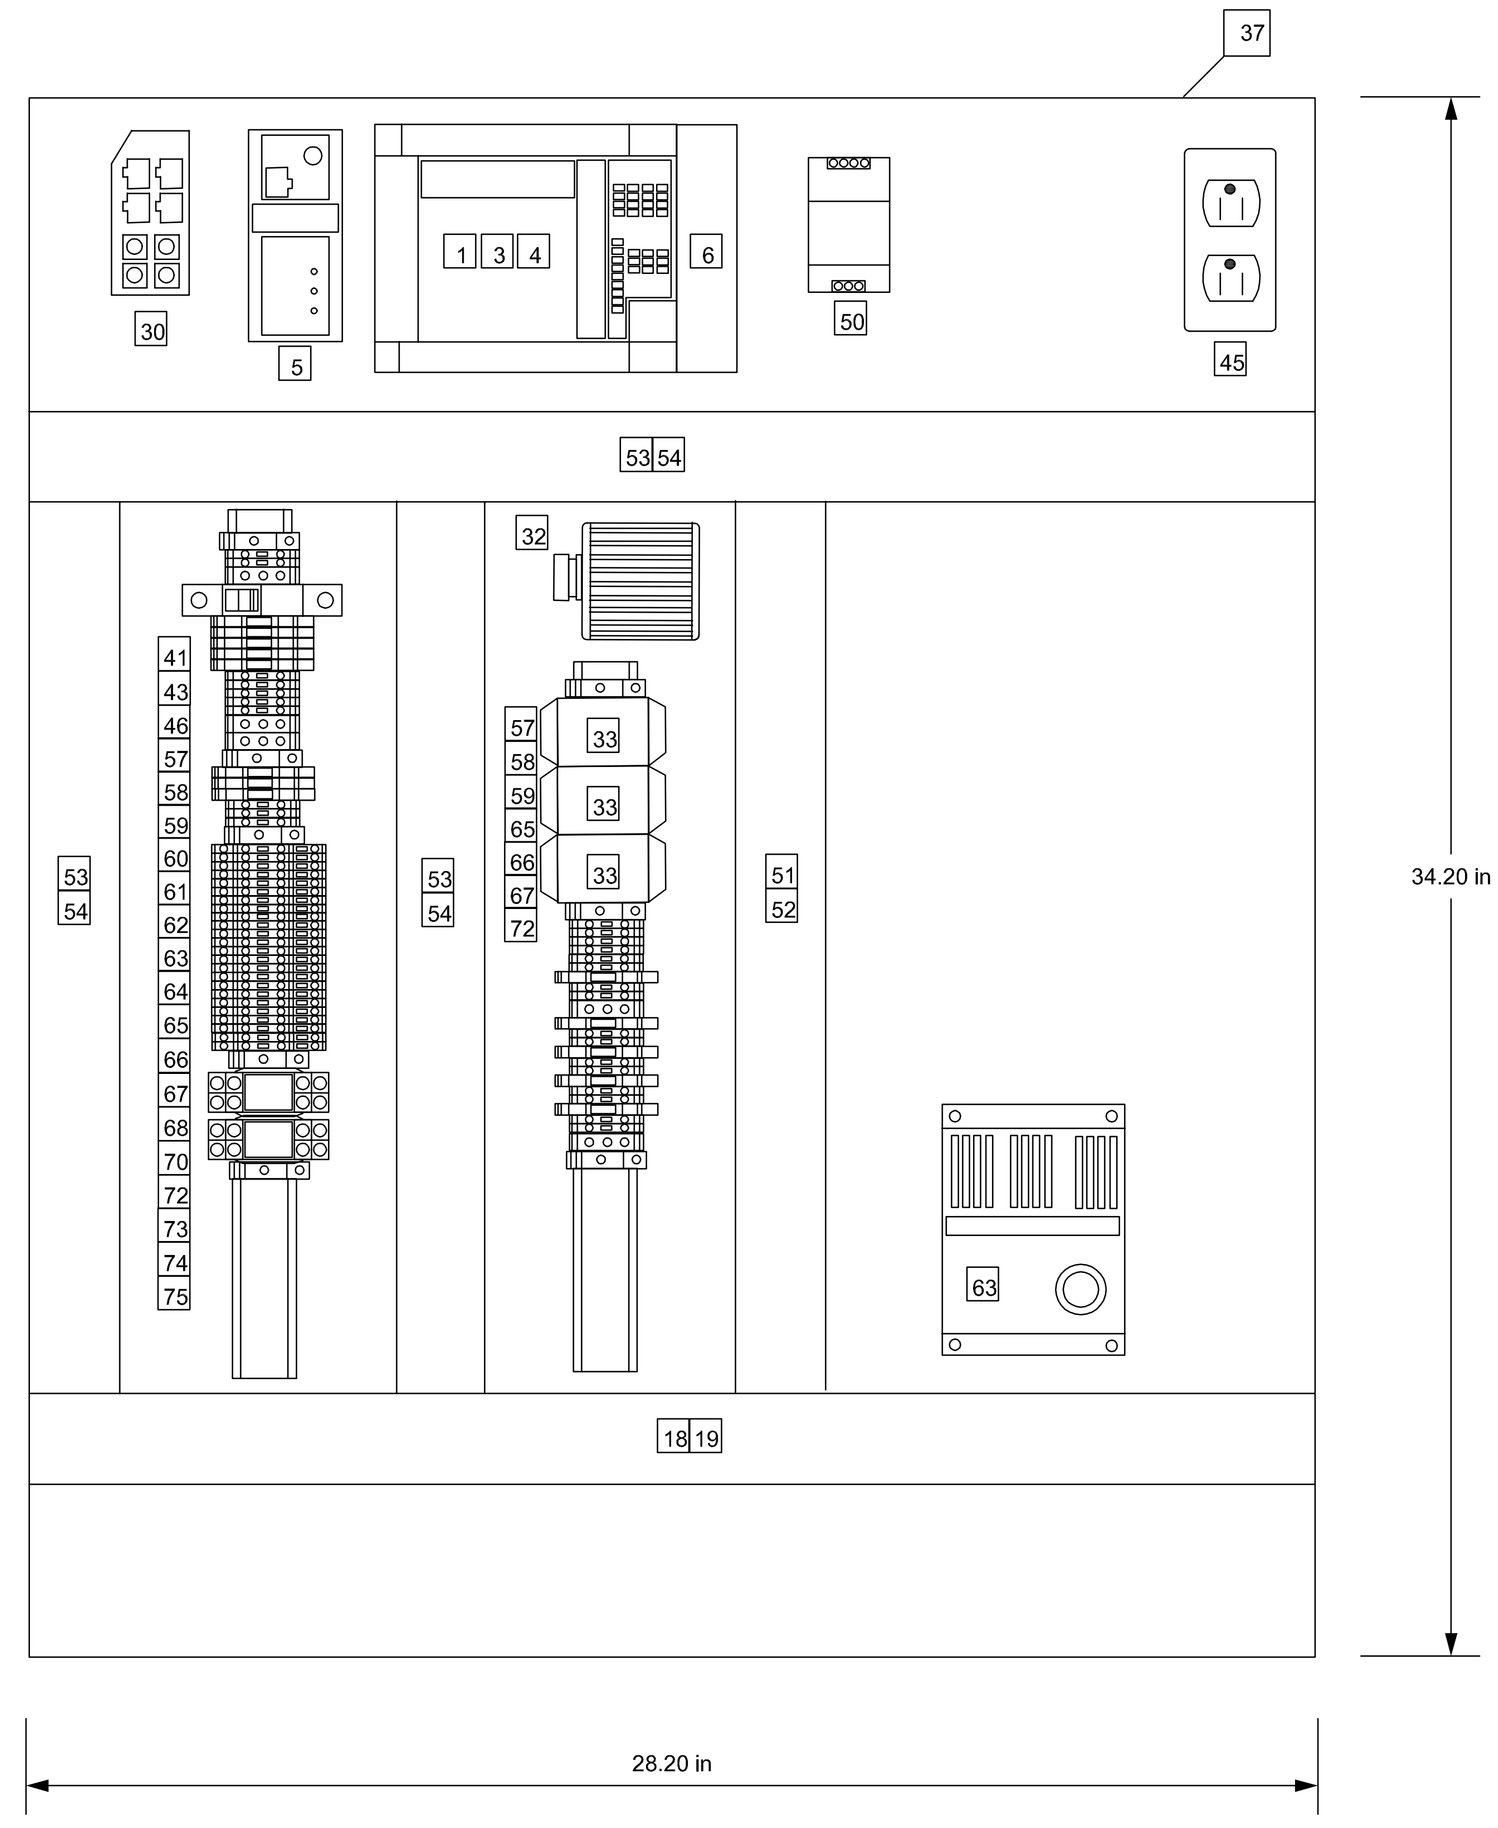

APPROVED DESIGN GUIDELINES FOR INFORMATION ONLY

REV	DESCRIPTION	DATE	APPR

SCADA SYSTEM
RTU NO.2 - LEACHATE PUMP STATIONS
CONTROL PANEL LAYOUT

Diversified Integration Inc.
2113 Fries Road, Galax, VA 24333
Tel: (276) 236-7211 Fax: (276) 236-0170
Email: dillonbryan@comcast.net

FILENAME:	SS6
DATE:	4/10/09
DRAWN BY:	B. DILLON
SCALE:	NONE
PROJECT NO.	09018

SS6