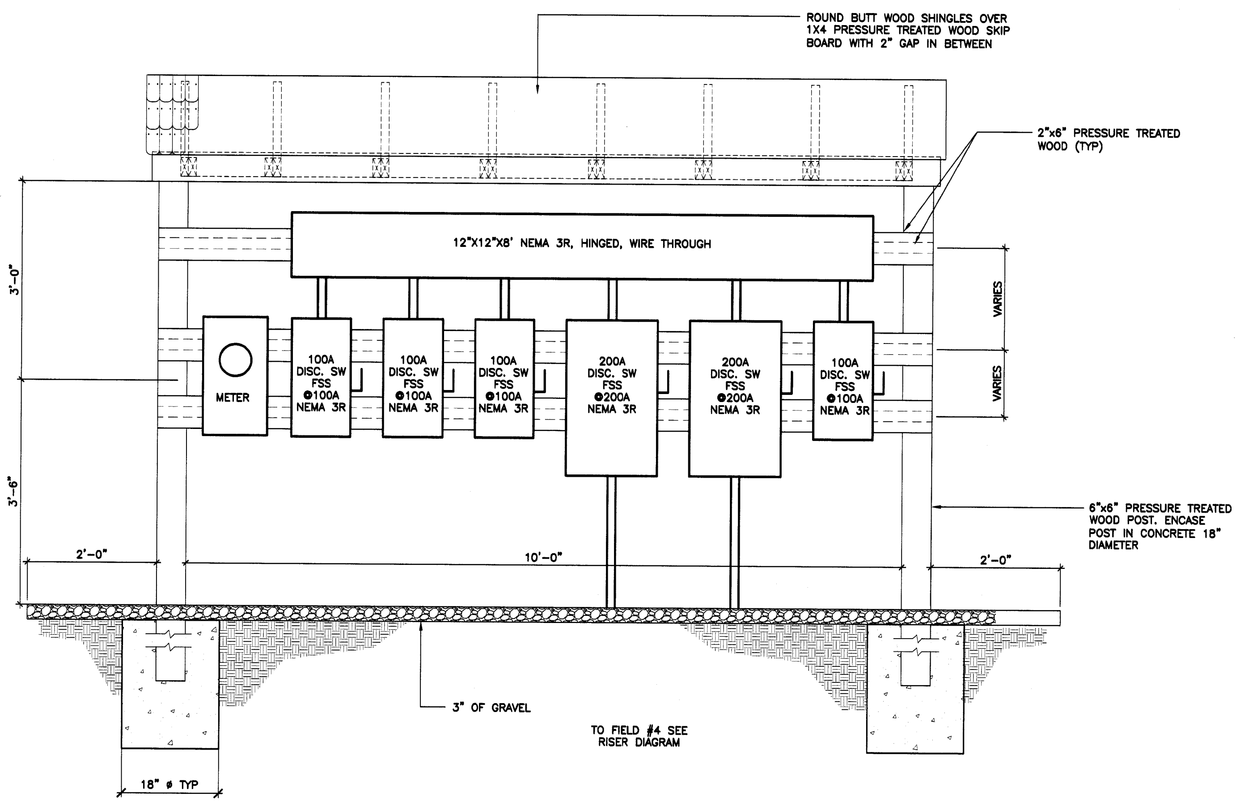

1 E3 STAND KIOSK – FRONT ELEVATION
SCALE: NOT TO SCALE

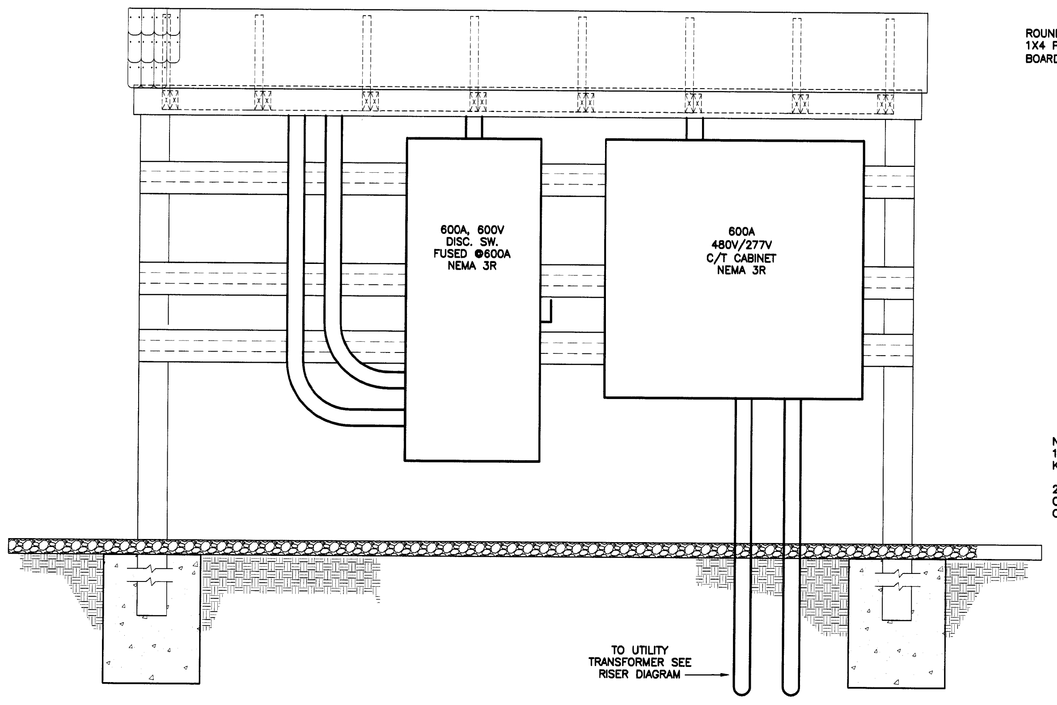

2 E3 STAND KIOSK – REAR ELEVATION
SCALE: NOT TO SCALE

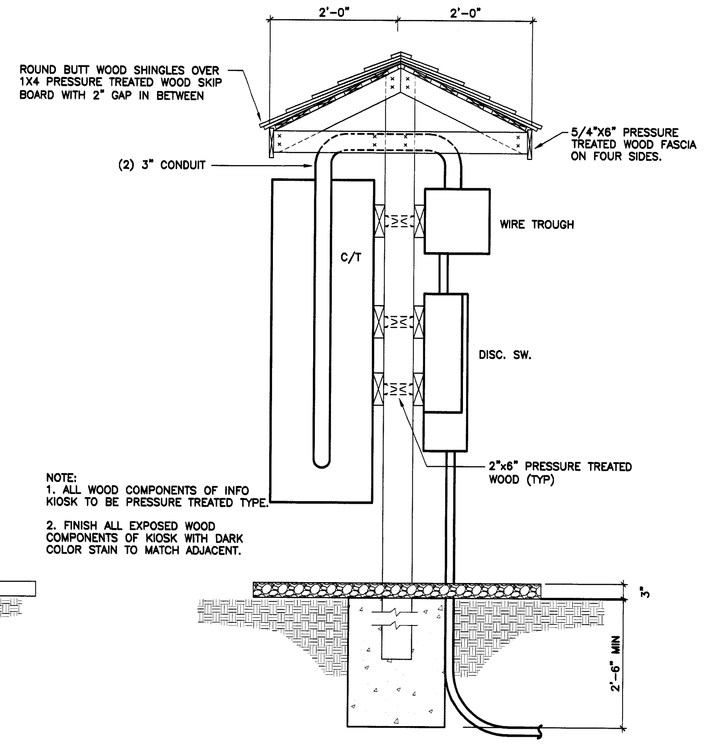

NOTE:
1. ALL WOOD COMPONENTS OF INFO KIOSK TO BE PRESSURE TREATED TYPE.

2. FINISH ALL EXPOSED WOOD COMPONENTS OF KIOSK WITH DARK COLOR STAIN TO MATCH ADJACENT.

3 E3 STAND KIOSK – SIDE ELEVATION
SCALE: NOT TO SCALE

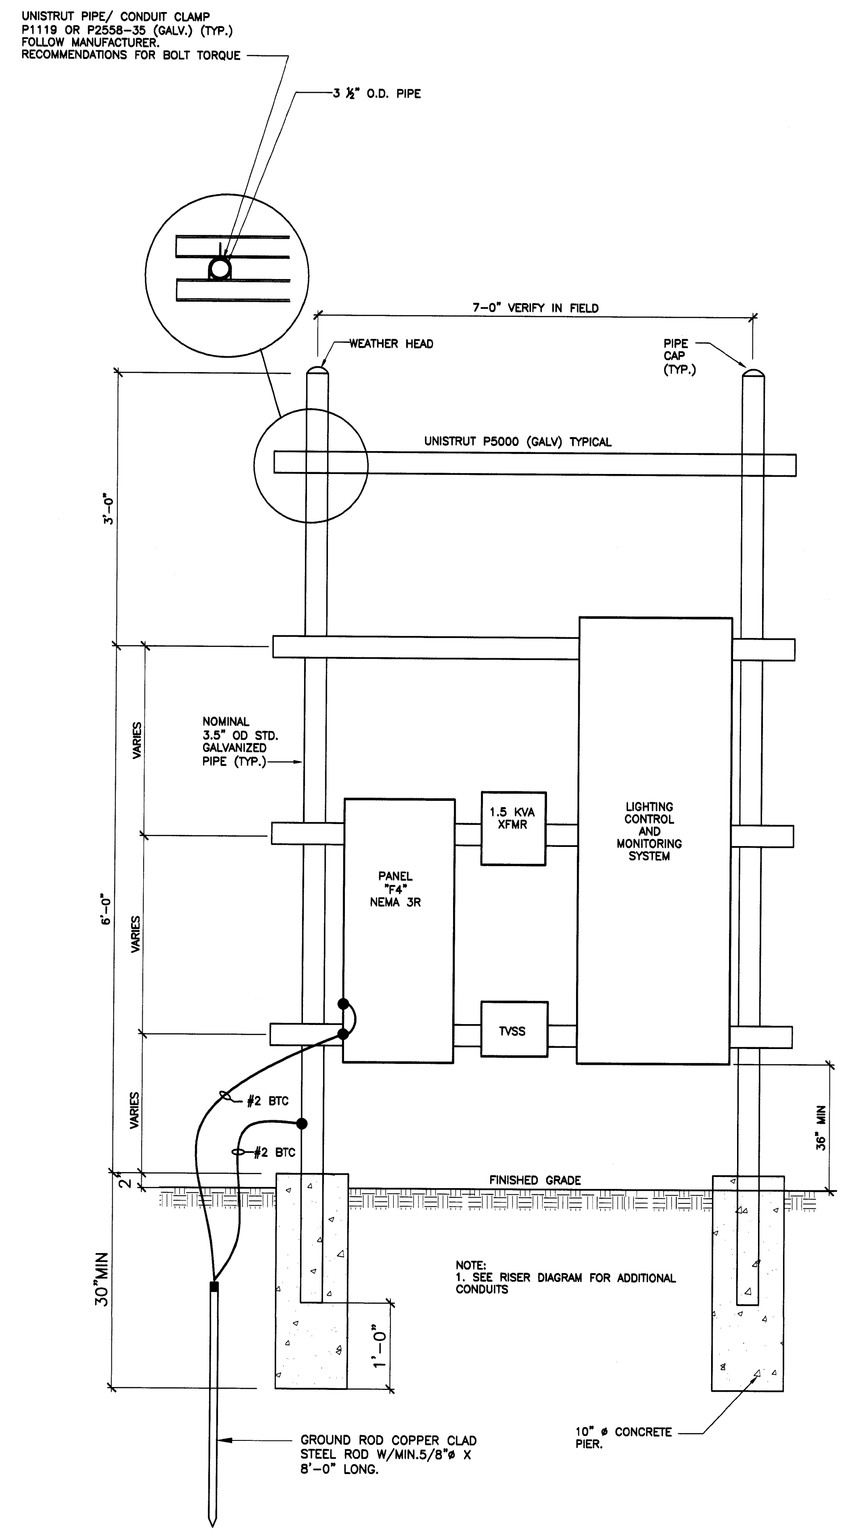

NOTE:
1. SEE RISER DIAGRAM FOR ADDITIONAL CONDUITS

4 E3 EQUIPMENT MOUNTED RACK DETAIL
SCALE: NOT TO SCALE

SWSG
SHAFFER WILSON SARVER & GRAY
18521 Michael Faraday Drive
Suite 302
Boston, VA 20503
703-471-6680
A PROFESSIONAL CORPORATION
Engineering • Architecture • Construction Management

LOUDOUN COUNTY, VIRGINIA
PAUL J. LUCIA
No 0182
COMMONWEALTH OF VIRGINIA
PROFESSIONAL ENGINEER

THIS DRAWING IS THE PROPERTY OF SHAFFER WILSON SARVER & GRAY, P.C. (SWSG) AND IS PROTECTED BY COPYRIGHT LAWS AND OTHER PROPRIETARY RIGHTS. ALL REPRODUCTIONS, COPIES, OR USES OF THIS DRAWING IN WHOLE OR IN PART, BY ANY METHOD OR TOOL, IN ANY LANGUAGE OR FORMAT, WITHOUT THE EXPRESS WRITTEN PERMISSION AND CONSENT OF SWSG, P.C. IS PROHIBITED.

NO.	DATE	
	09/20/10	PERMIT AND CONSTRUCTION SUBMISSION

DETAILS

FRANKLIN PARK
BALLFIELD LIGHTING
17501 FRANKLIN PARK DR
PURCELVILLE, VA 20132

JOB# 10-071

E3

OF 4