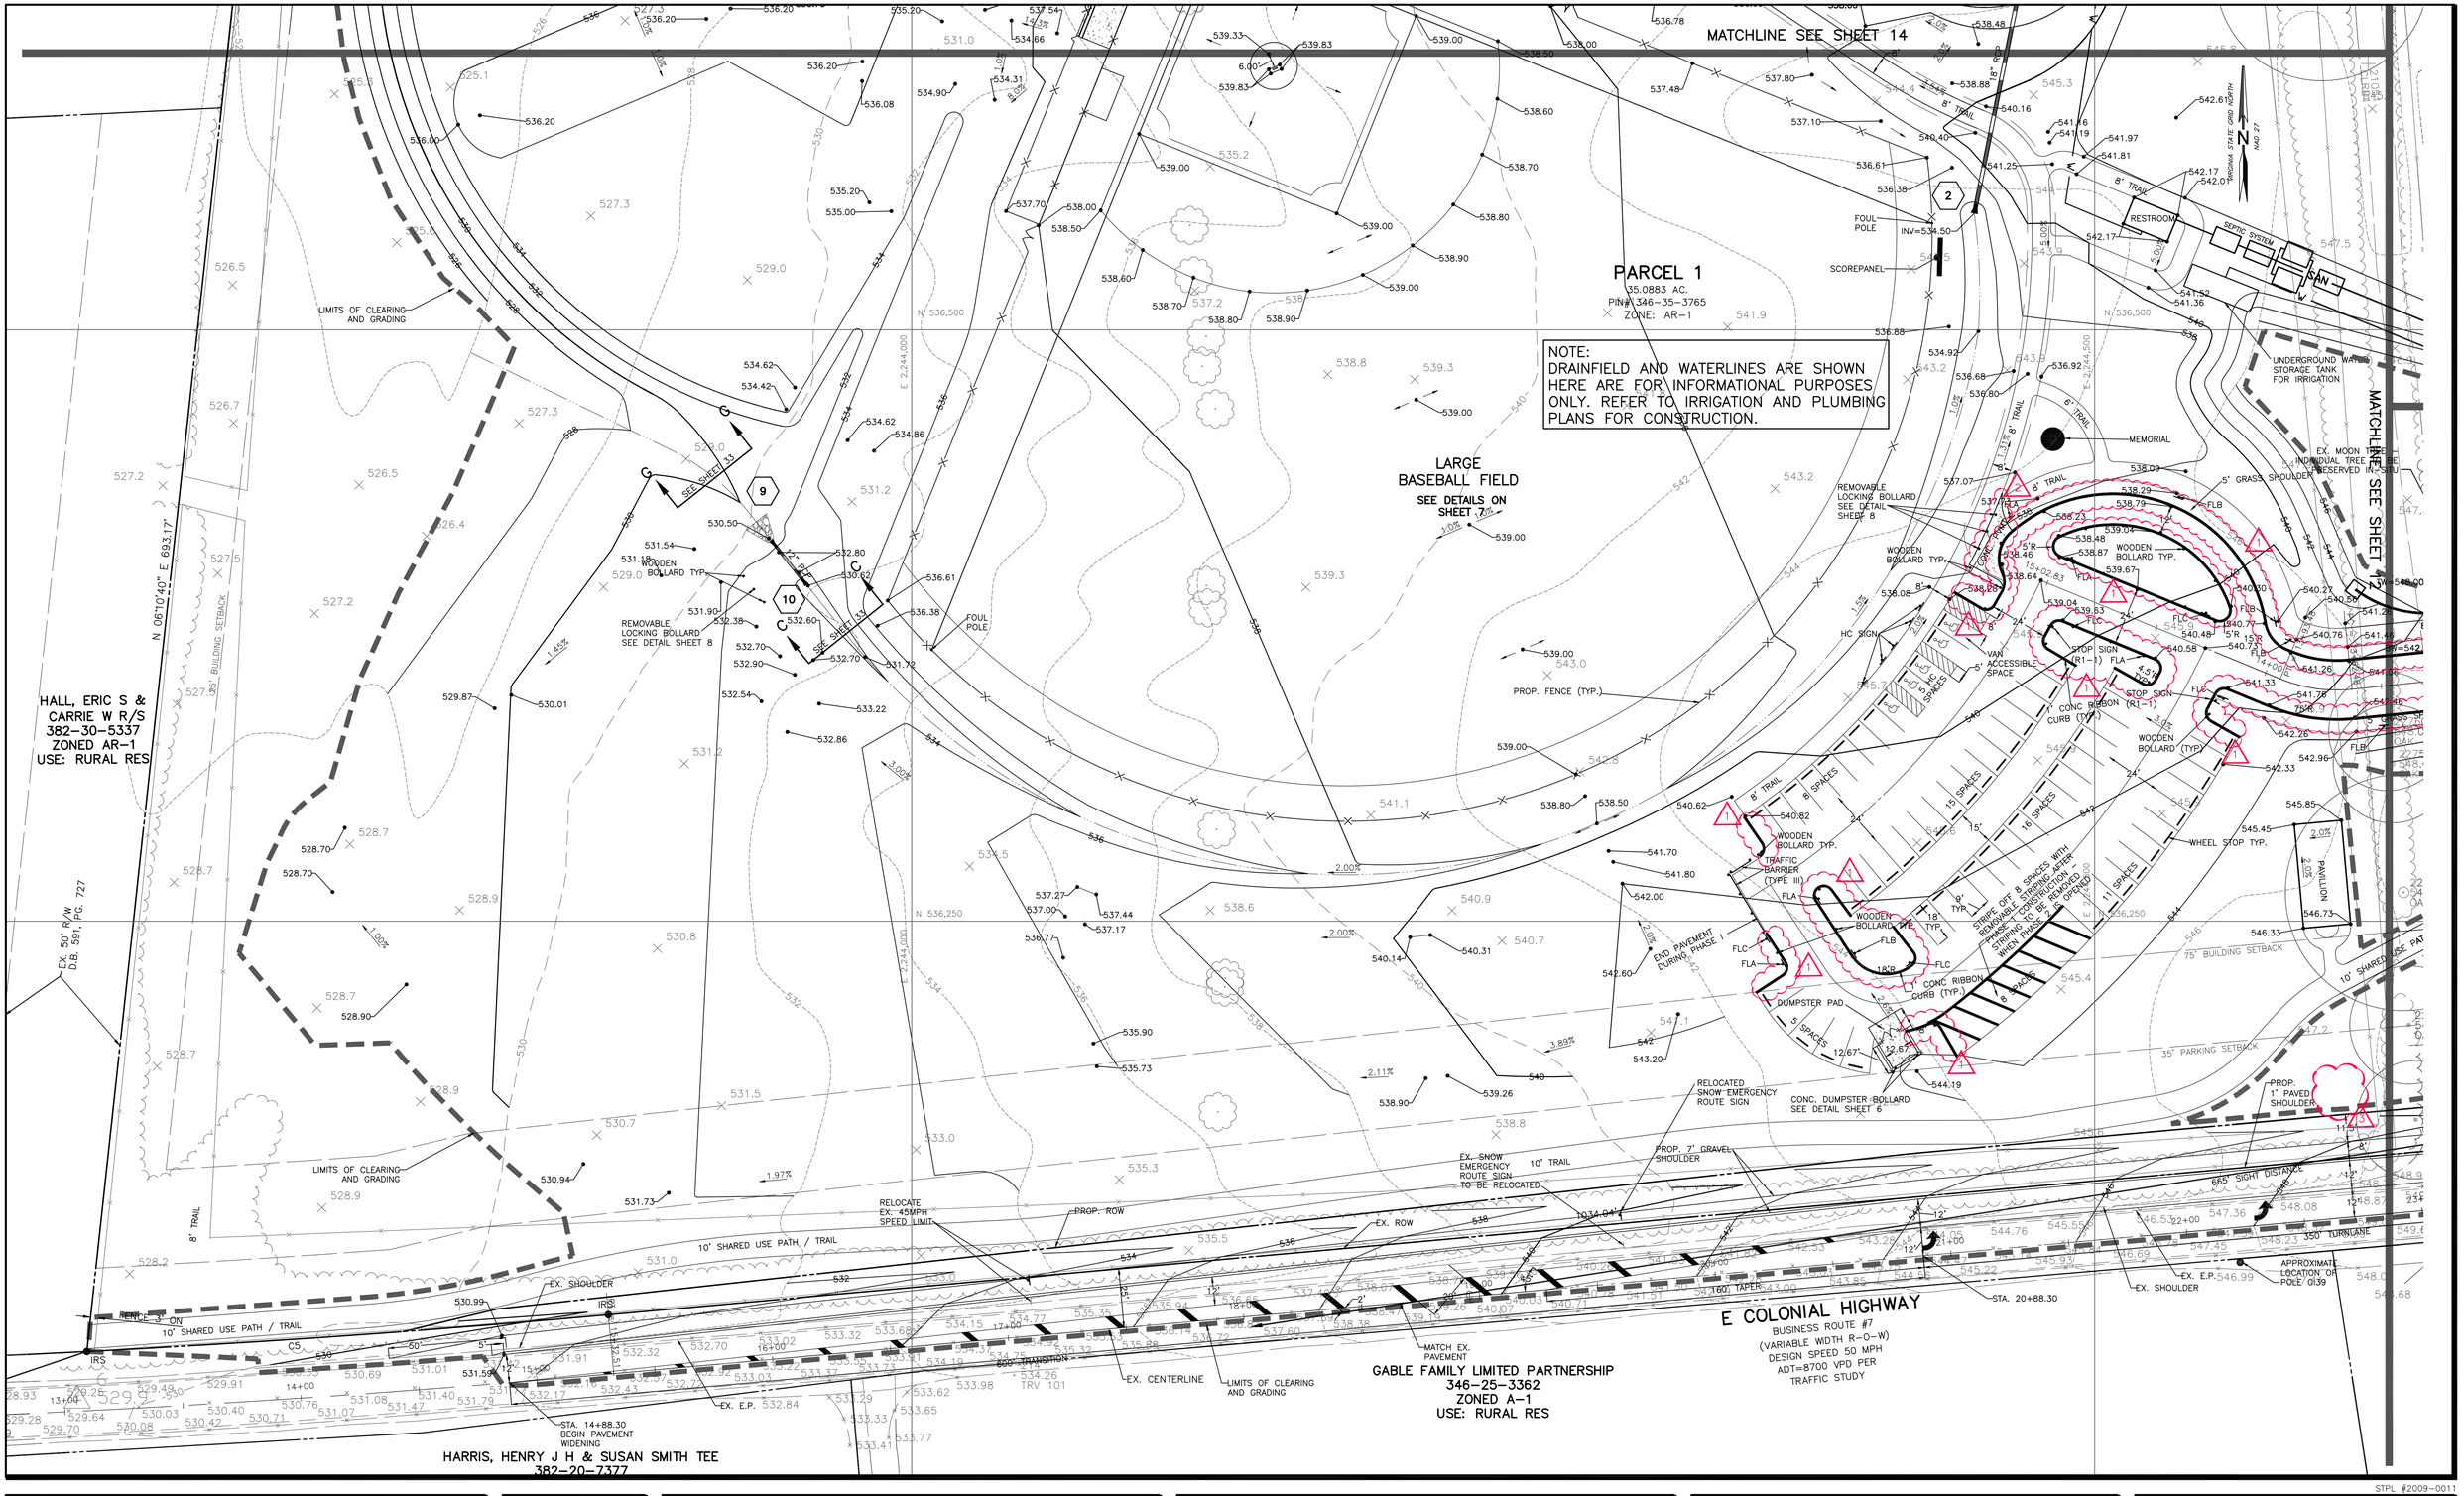

NO.	DESCRIPTION	DATE	CHKD
3	DELETED TRANSFORMER PAD	10/13/10	BTN
2	ADDED CONC PVMT AND 1 BOLLARD BETWEEN TRAIL AND RIBBON CURB	10/13/10	BTN
1	ADDED 1 FT CONC RIBBON CURB	10/13/10	BTN

REVISION

PROFESSIONAL SEAL

COMMONWEALTH OF VIRGINIA
FRED D. AMEEN JR
Lic. No. 11760
10/13/10
PROFESSIONAL ENGINEER

PROJECT

SCOTT JENKINS MEMORIAL PARK PHASE 1

CATOCTIN ELECTION DISTRICT
LOUDOUN COUNTY, VIRGINIA

TITLE

SITE/GRADING PLAN

Patton Harris Rust & Associates
Engineers. Surveyors. Planners. Landscape Architects.
PHR+A
208 Church Street SE
Leesburg, VA 20175
T 703.777.3616
F 703.777.3725

DESIGN JDB	SURVEY AERIAL
DRAWN JDB	DATE SEP 17, 2010
CHECKED BTN	SCALE 1"=30'
SHEET C11 OF C46	FILE NO. 13608-2-0

STPL #2009-0011

P:\project\13608\2.0\Engrg\Plans\BID SET\Grd\SHEET 11-GRADING.dwg, 10/13/2010 11:34:59 AM, Nerss, 1:1